FILE 7-7-A

22

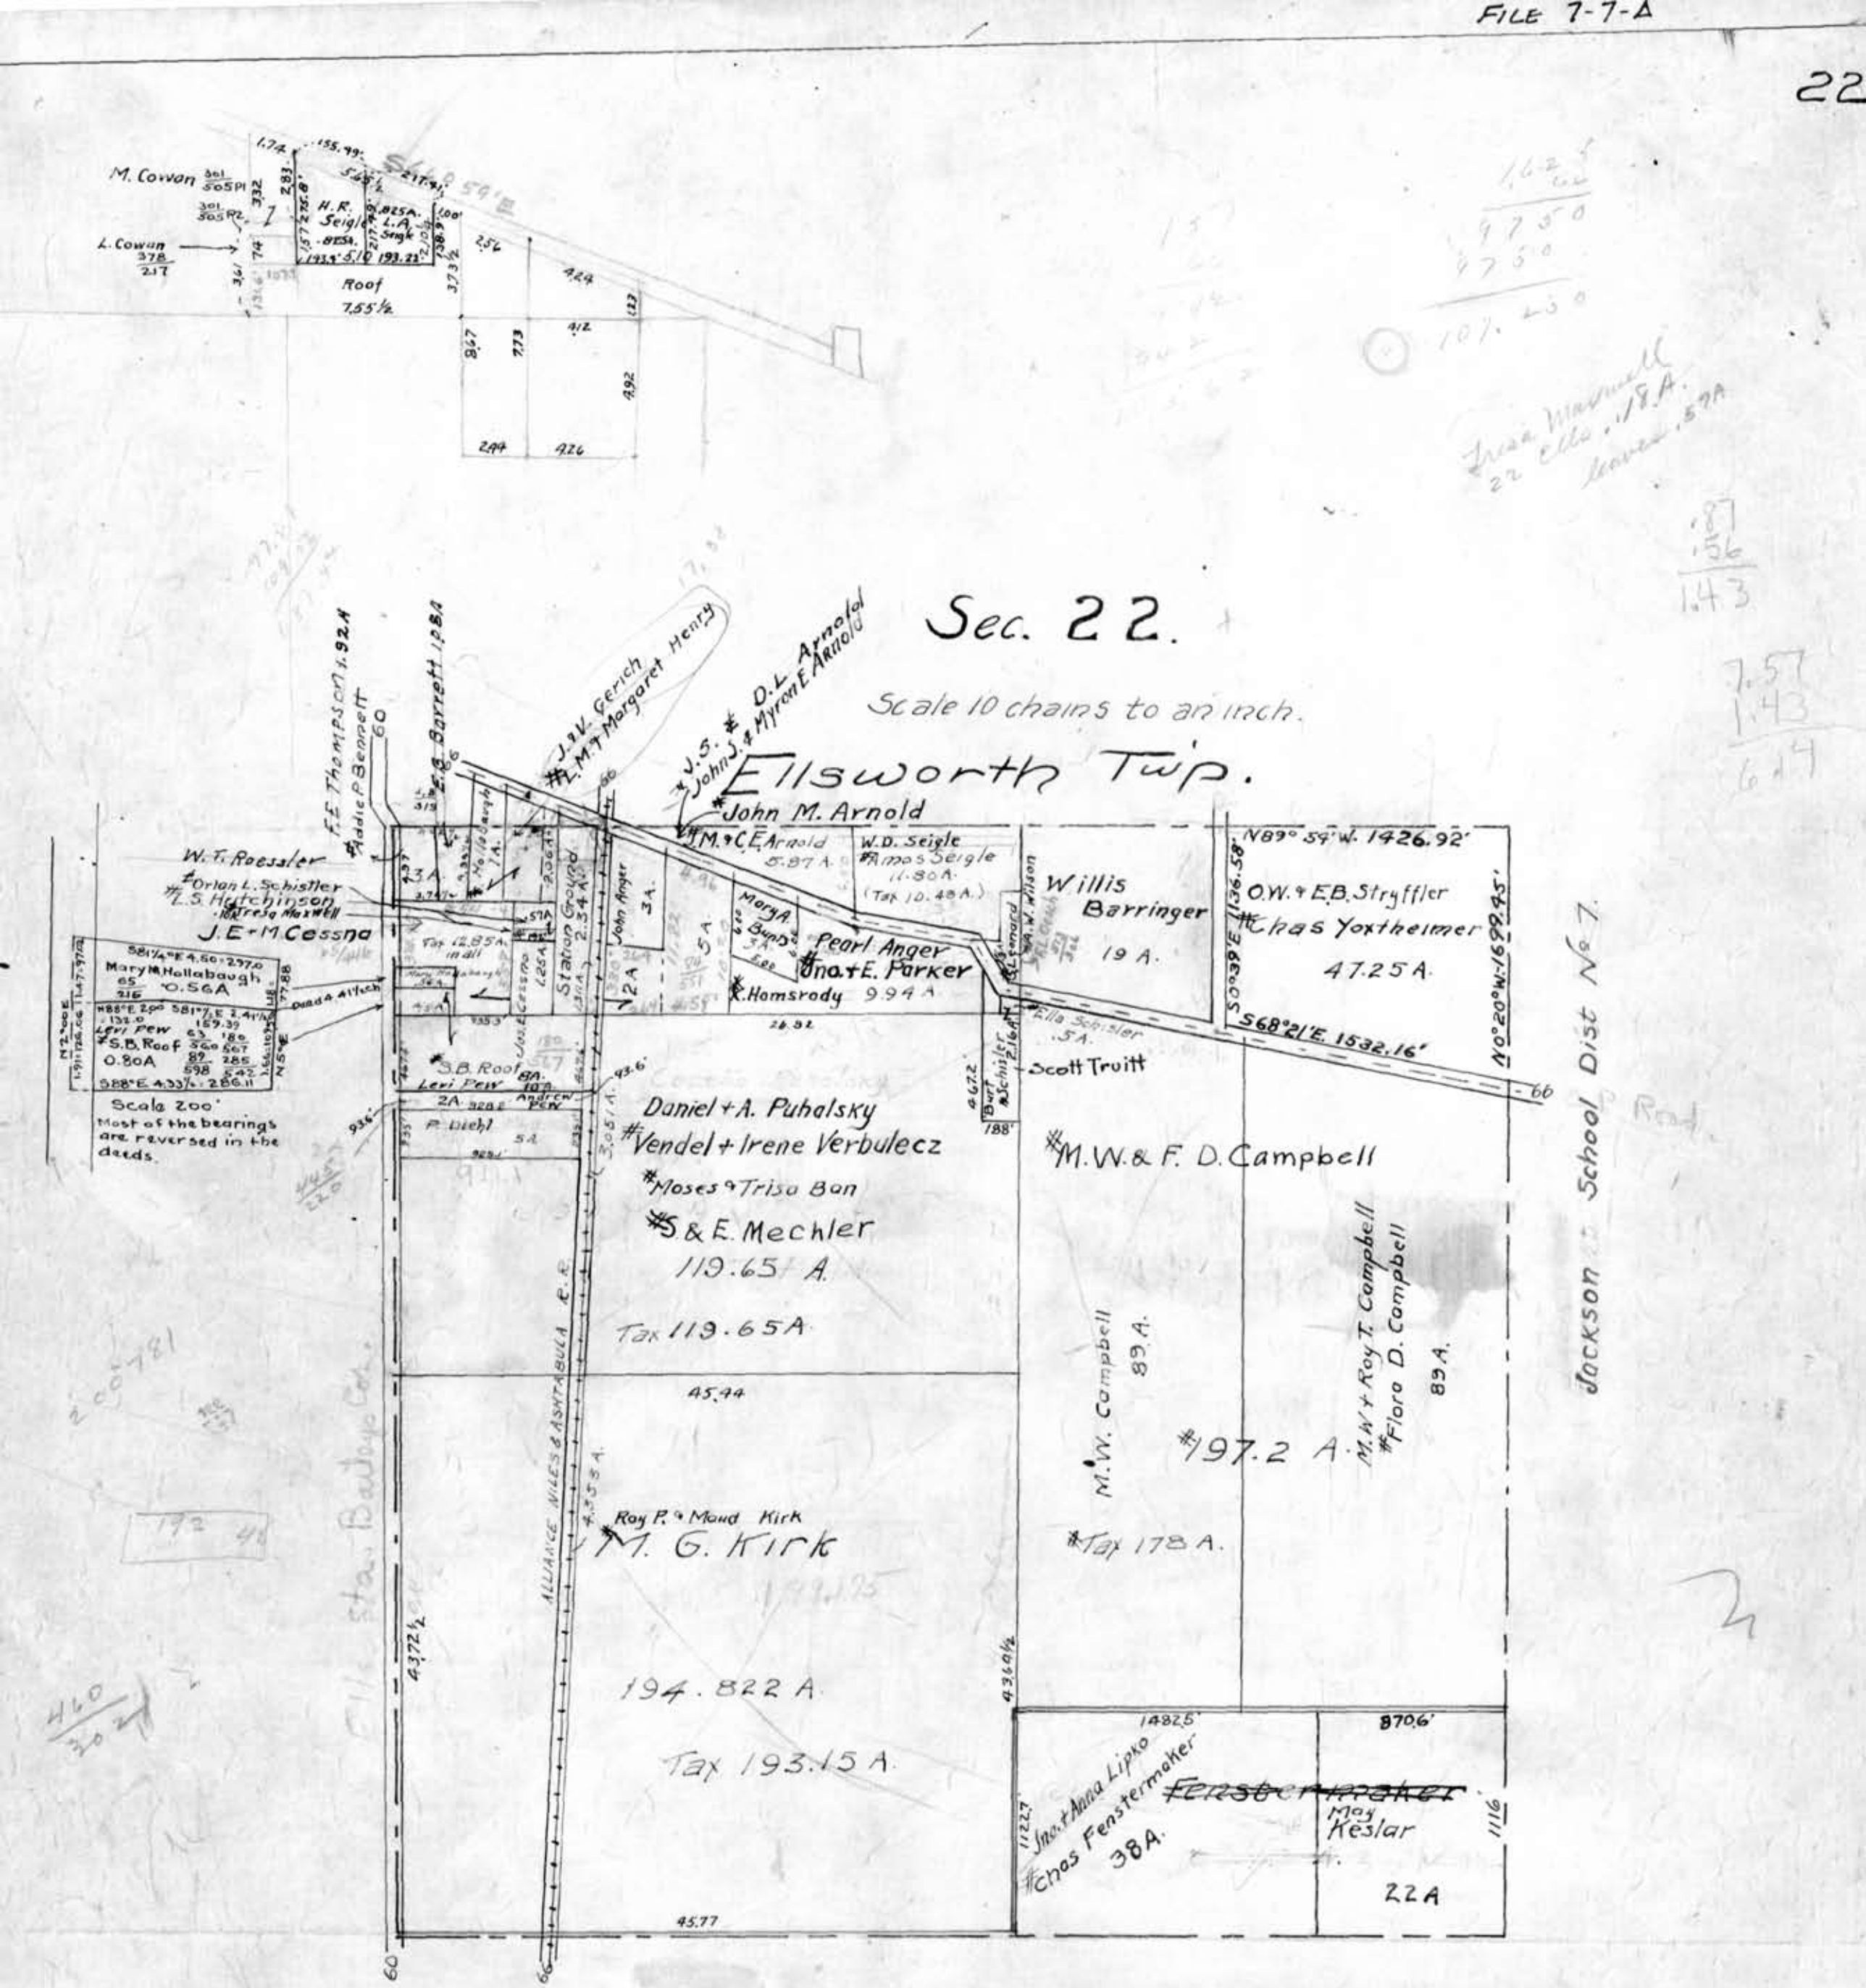
Sec. 22.
Scale 10 chains to an inch.
Ellsworth Twp.
M. Cowan
L. Cowan
H.R. Seigle
L.A. Singk
Roof
J.E. & M. Cessna
W.T. Roessler
Orlan L. Schistler
L.S. Hutchinson
Mary M. Hollabaugh
S.B. Roof
Levi Pew
Scale 200'
Most of the bearings are reversed in the deeds.
E.E. Thompson
Addie P. Bennett
E.A. Barrett
J.V. Gerich
L.M. & Margaret Henry
D.L. Arnold
Myron E. Arnold
John M. Arnold
M. & C.E. Arnold
W.D. Seigle
Amos Seigle
(Tax 10.48 A.)
Station Ground
John Anger
Mary A. Bunn
Pearl Anger
Jno. & E. Parker
J. Homsrody
Willis Barringer
19 A.
N89° 59' W. 1426.92'
O.W. & E.B. Stryffler
Chas Yoxtheimer
47.25 A.
S68°21'E. 1532.16'
N0°20'W. 1699.45'
Ella Schistler
Scott Truitt
Daniel & A. Puhalsky
Vendel & Irene Verbulecz
Moses & Trisa Bon
S. & E. Mechler
119.65 A.
Tax 119.65 A.
M.W. & F.D. Campbell
M.W. Campbell
89 A.
M.W. & Roy T. Campbell
Flora D. Campbell
89 A.
197.2 A.
Tax 178 A.
Jackson School Dist No. 7
ALLIANCE, NILES & ASHTABULA R.R.
Ray P. & Maud Kirk
M. G. Kirk
194.822 A.
Tax 193.15 A.
Jno. & Anna Lipko
Chas Fenstermaker
38 A.
May Keslar
22 A