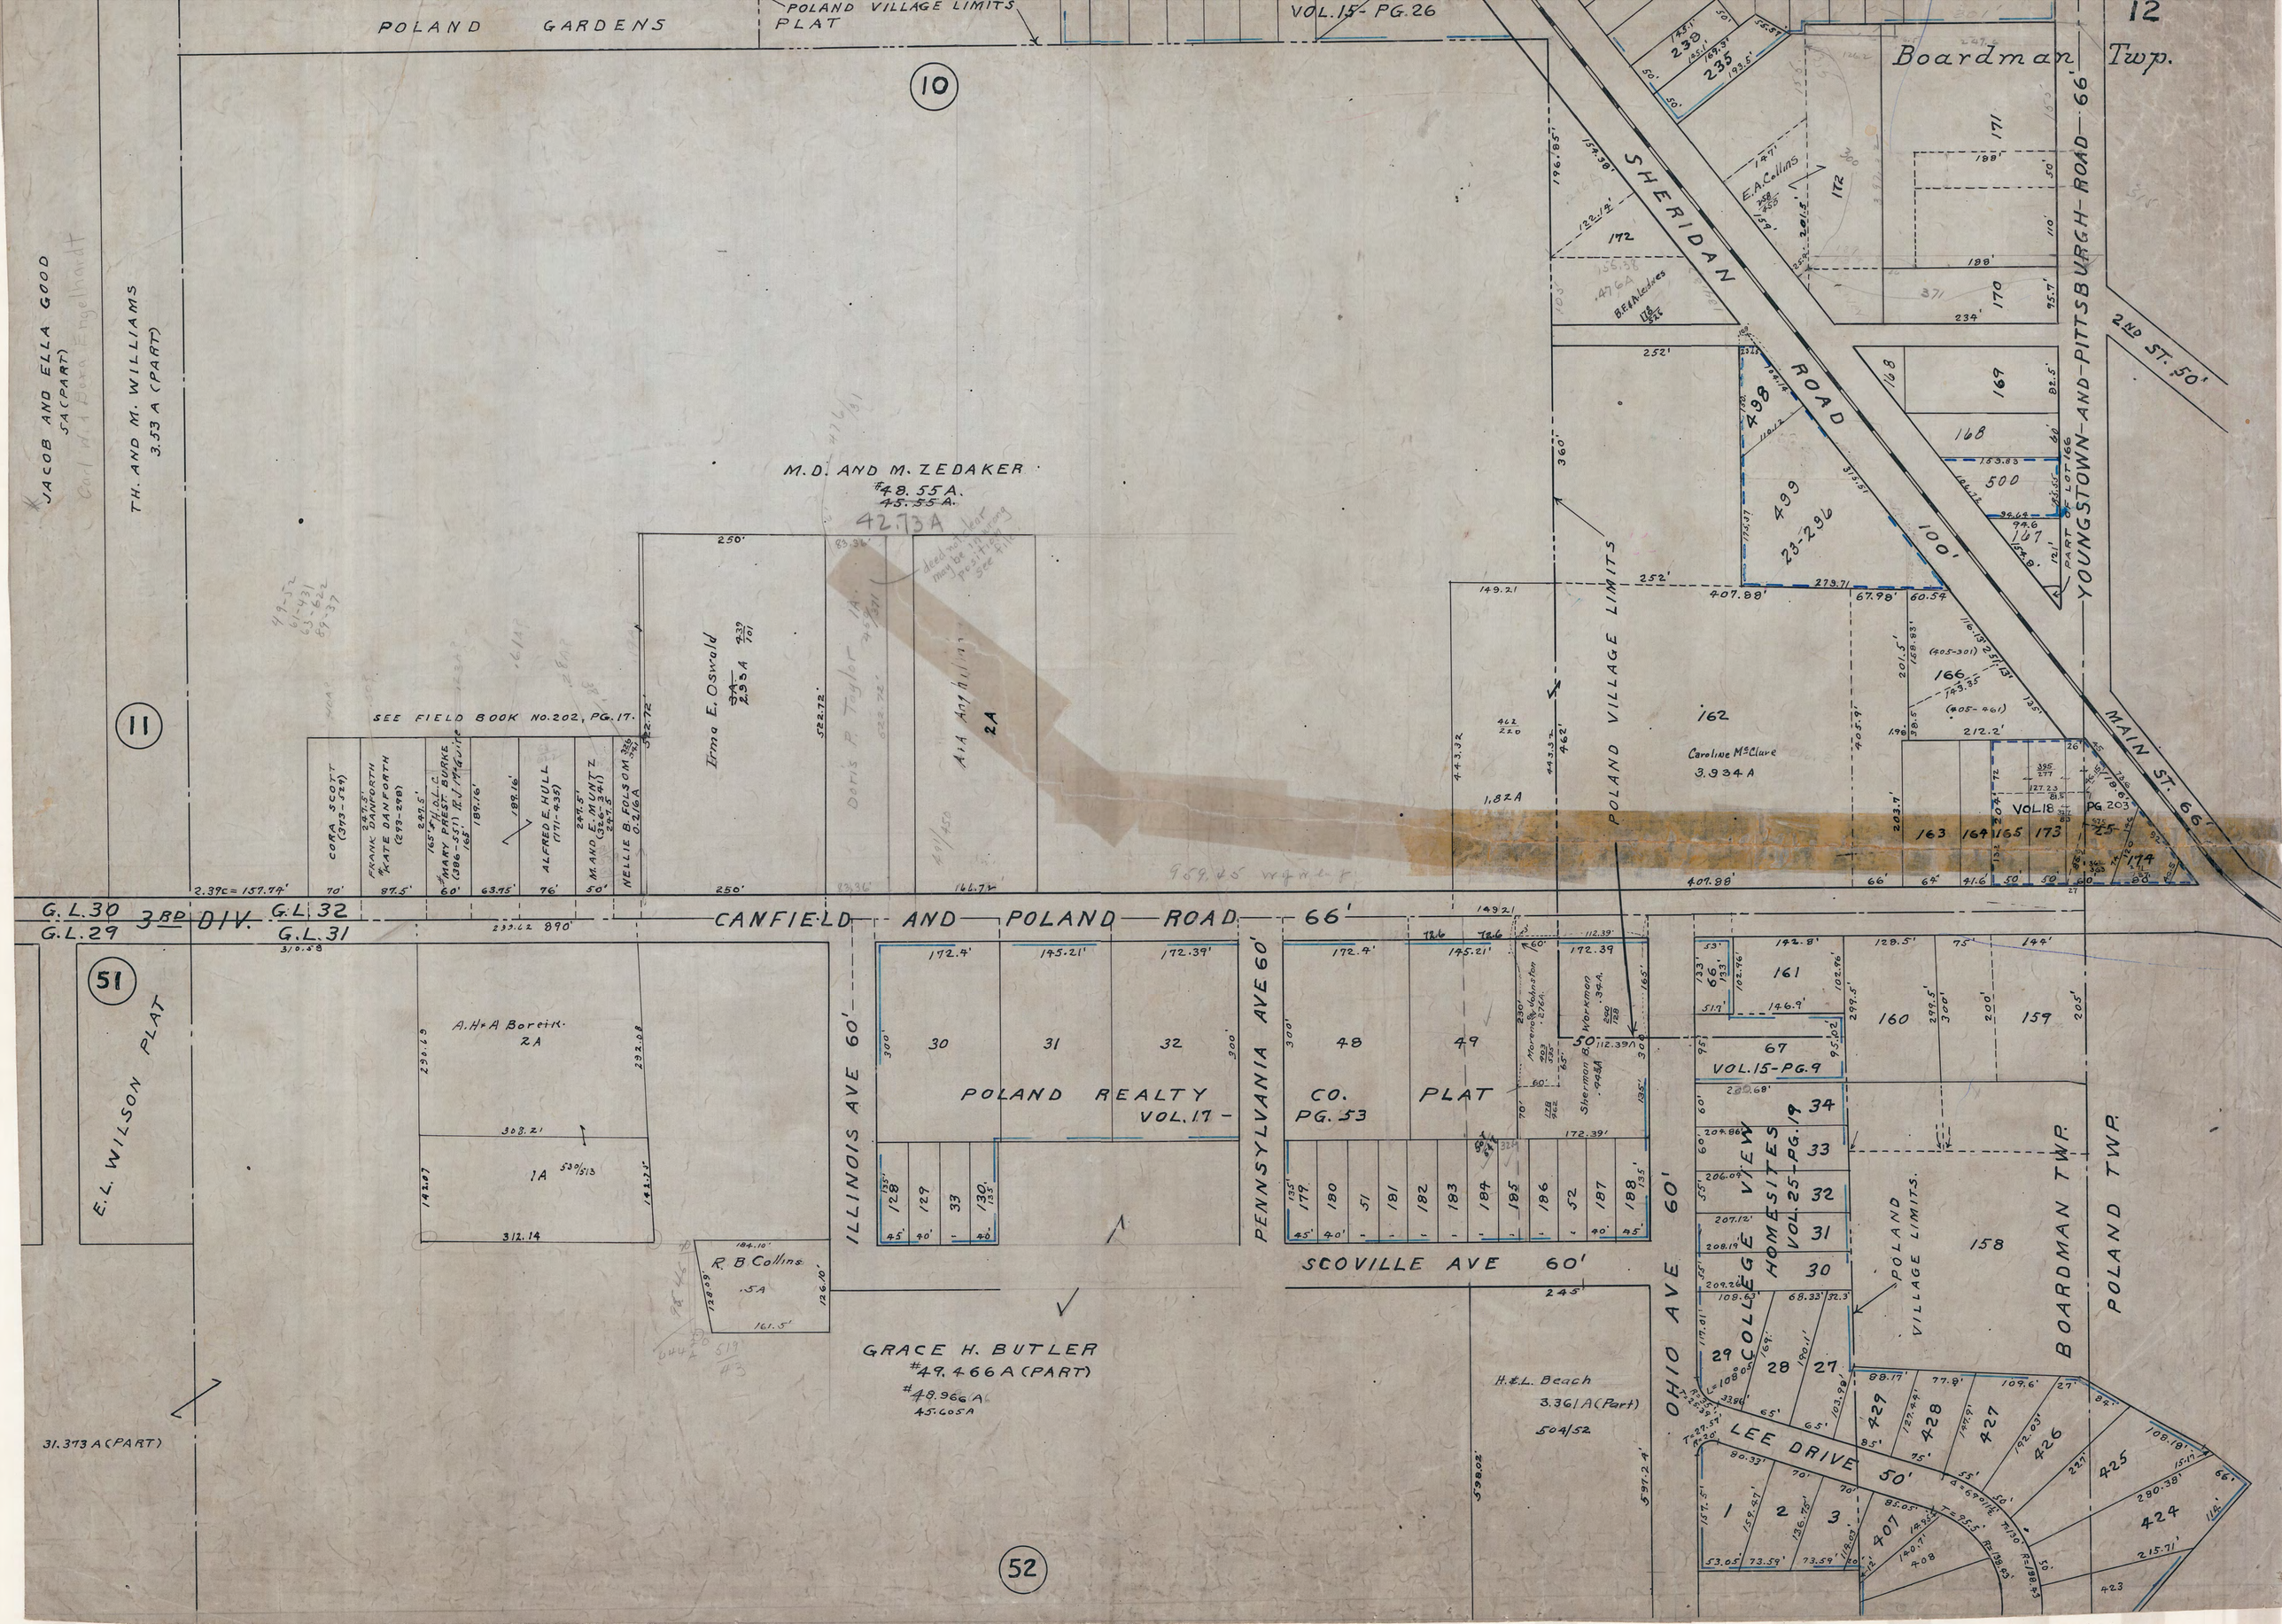

12
Boardman Twp.
POLAND GARDENS PLAT
POLAND VILLAGE LIMITS
VOL. 15 - PG. 26
10
11
51
52
JACOB AND ELLA GOOD 5A (PART)
TH. AND M. WILLIAMS 3.53 A (PART)
M. D. AND M. ZEDAKER
#48.55 A.
45.55 A.
42.73 A
SEE FIELD BOOK NO. 202, PG. 17.
CORA SCOTT (373-529)
FRANK DANFORTH
KATE DANFORTH (293-298)
MARY PREST BURKE (386-551)
ALFRED E. HULL (171-435)
M. AND E. MUNTZ (326-341)
NELLIE B. FOLSOM 0.216A
Irma E. Oswald
Doris P. Taylor
A. A. Anghilina
2A
SHERIDAN ROAD
E. A. Collins
B. F. & A. Ledges
YOUNGSTOWN-AND-PITTSBURGH-ROAD 66'
2ND ST. 50'
MAIN ST. 66'
PART OF LOT 166
POLAND VILLAGE LIMITS
Caroline McClure 3.934 A
VOL. 18 PG. 203
G.L. 30
G.L. 29
3RD DIV.
G.L. 32
G.L. 31
CANFIELD AND POLAND ROAD 66'
E. L. WILSON PLAT
A. H. & A. Boreik 2A
1A
R. B. Collins .5A
ILLINOIS AVE 60'
POLAND REALTY CO. PLAT
VOL. 17 - PG. 53
PENNSYLVANIA AVE 60'
SCOVILLE AVE 60'
OHIO AVE 60'
COLLEGE VIEW HOMESITES VOL. 25 - PG. 19
VOL. 15 - PG. 9
POLAND VILLAGE LIMITS
BOARDMAN TWP.
POLAND TWP.
GRACE H. BUTLER
#49.466 A (PART)
#48.966 A
45.605 A
H. & L. Beach 3.361 A (Part) 504/52
LEE DRIVE 50'
31.373 A (PART)