FILE-8-2-A

2

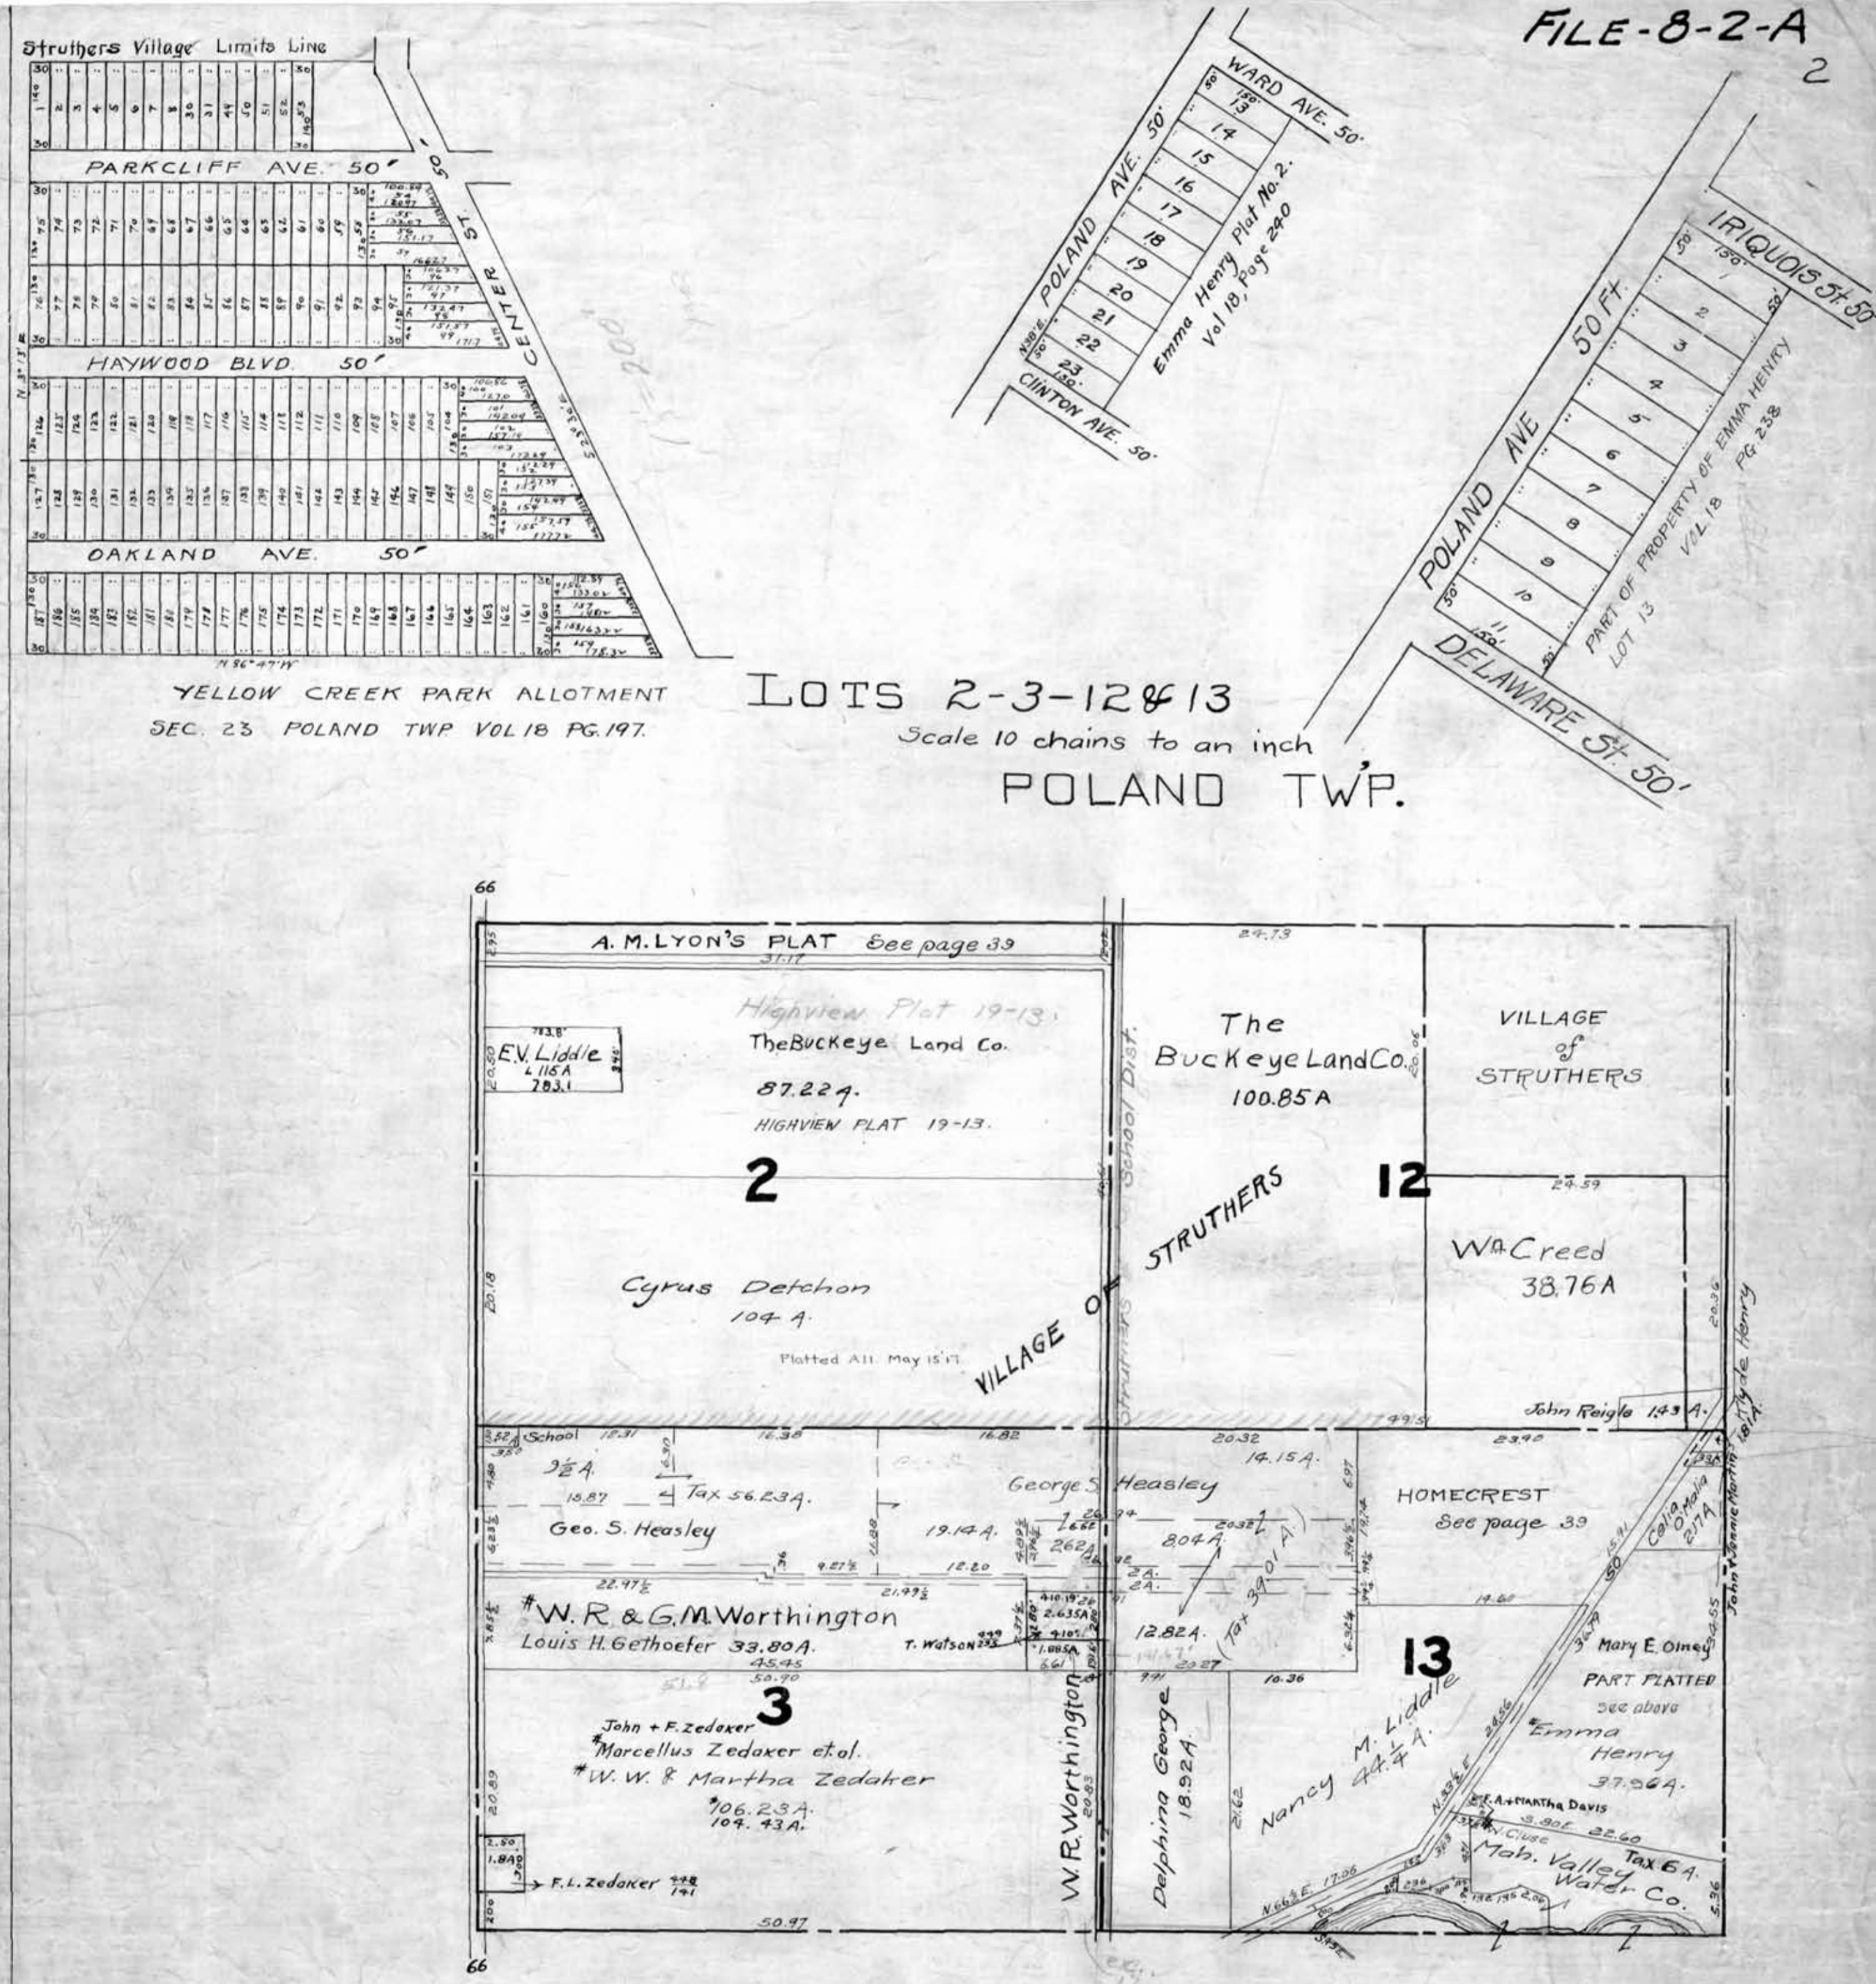
Struthers Village Limits Line
PARKCLIFF AVE. 50'
HAYWOOD BLVD. 50'
OAKLAND AVE. 50'
CENTER ST. 50'
N 3° 13' E
S 23° 36' E
N 86° 47' W
YELLOW CREEK PARK ALLOTMENT
SEC. 23 POLAND TWP. VOL 18 PG. 197.
WARD AVE. 50'
POLAND AVE. 50'
CLINTON AVE. 50'
Emma Henry Plat No. 2.
Vol 18, Page 240
IRIQUOIS St. 50'
POLAND AVE 50 Ft.
DELAWARE St. 50'
PART OF PROPERTY OF EMMA HENRY
LOT 13
VOL 18 PG 238
LOTS 2-3-12 & 13
Scale 10 chains to an inch
POLAND TWP.
A. M. LYON'S PLAT See page 39
Highview Plat 19-13
The Buckeye Land Co.
87.22 A.
HIGHVIEW PLAT 19-13.
E.V. Liddle
2
Cyrus Detchon
104 A.
Platted All. May 15 '17
VILLAGE OF STRUTHERS
The Buckeye Land Co.
100.85 A
VILLAGE of STRUTHERS
12
W.A. Creed
38.76 A
John Reigle 1.43 A.
School
3½ A.
Tax 56.23 A.
Geo. S. Heasley
19.14 A.
George S. Heasley
14.15 A.
HOMECREST
See page 39
Celia O'Malia 2.17 A.
#W. R. & G. M. Worthington
Louis H. Gethoefer 33.80 A.
T. Watson
12.82 A.
13
Mary E. Olney
PART PLATTED
See above
Emma Henry
37.96 A.
3
John + F. Zedaker
#Marcellus Zedaker et. al.
#W. W. & Martha Zedaker
#106.23 A.
104.43 A.
F.L. Zedaker
W. R. Worthington
Delphina George
18.92 A.
Nancy M. Liddle
44¼ A.
F.A. + Martha Davis
Mah. Valley Water Co.
Tax 6 A.
John + Vennie Martin 1.81 A.
Hyde Henry
66