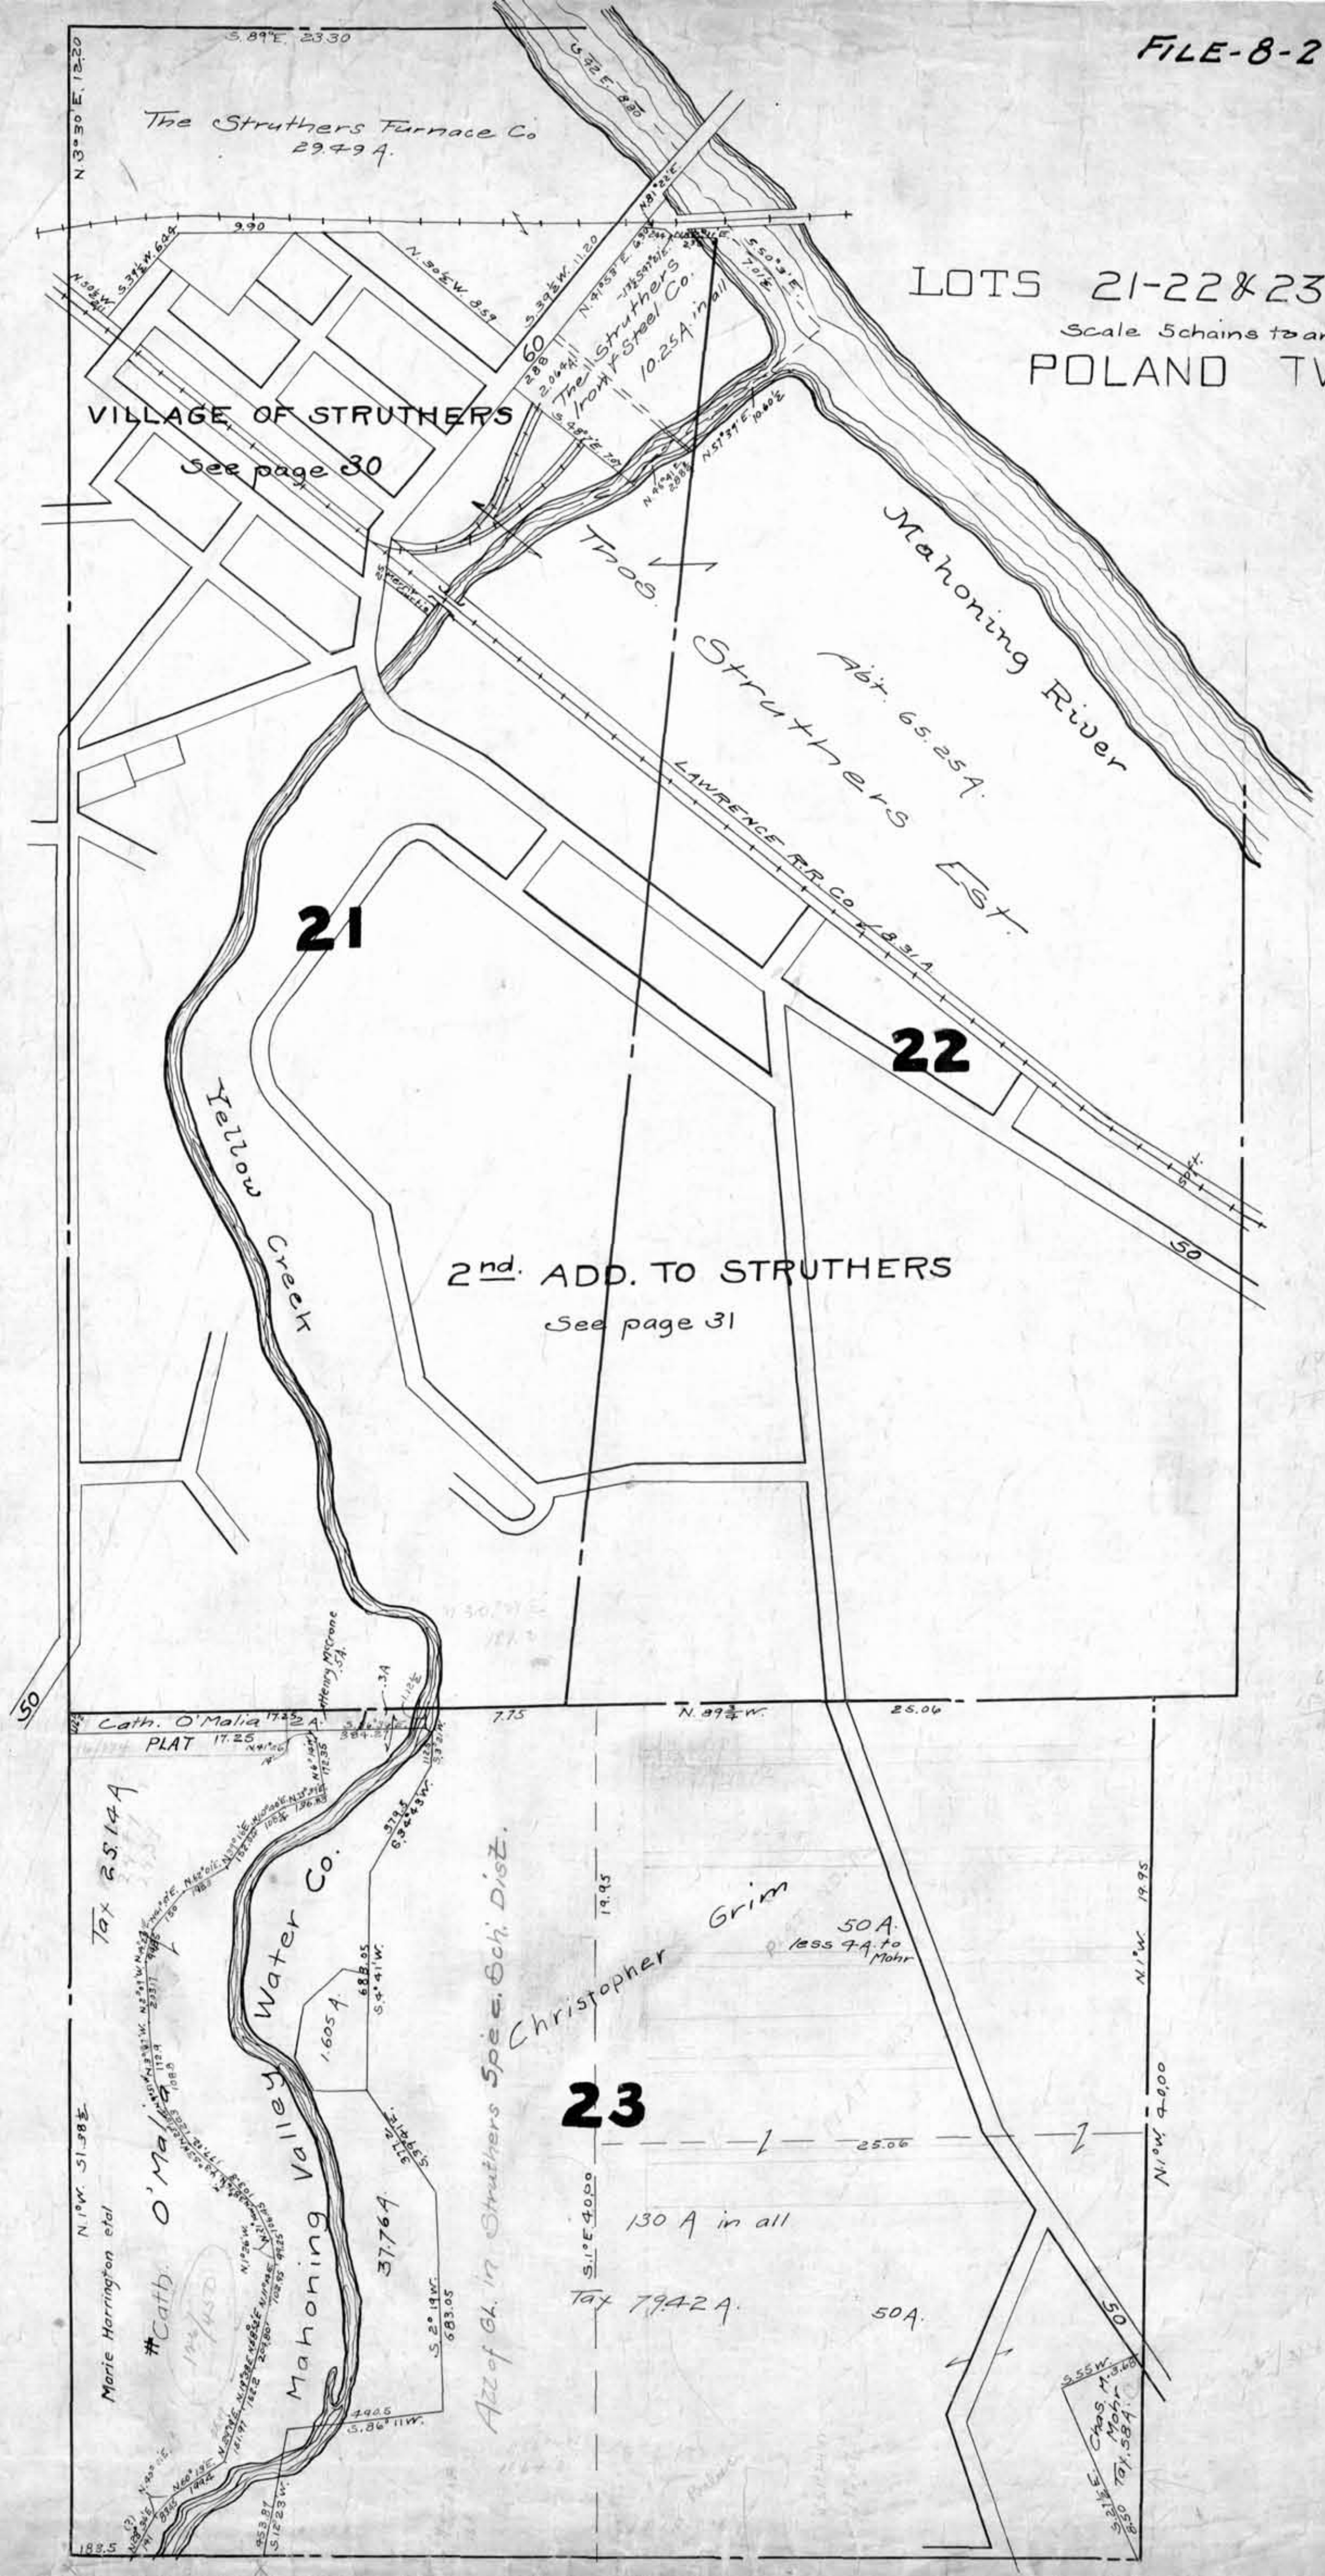
LOTS 21-22 & 23.
Scale 5 chains to an inch
POLAND TWP.
The Struthers Furnace Co
29.49 A.
VILLAGE OF STRUTHERS
See page 30
The Struthers Iron & Steel Co.
10.25 A. in all
Mahoning River
Struthers Est.
Abt. 65.25 A.
LAWRENCE R.R. CO.
21
22
Yellow Creek
2nd. ADD. TO STRUTHERS
See page 31
Cath. O'Malia
PLAT
Tax 25.14 A
Water Co.
Mahoning Valley
O'Malia
Marie Harrington etal
Christopher Grim
50 A. less 9 A. to Mohr
23
130 A in all
Tax 79.42 A.
50 A.
Chas. M. Mohr
Tax. 58 A.
Az of Gr. in Struthers Spec. Sch. Dist.