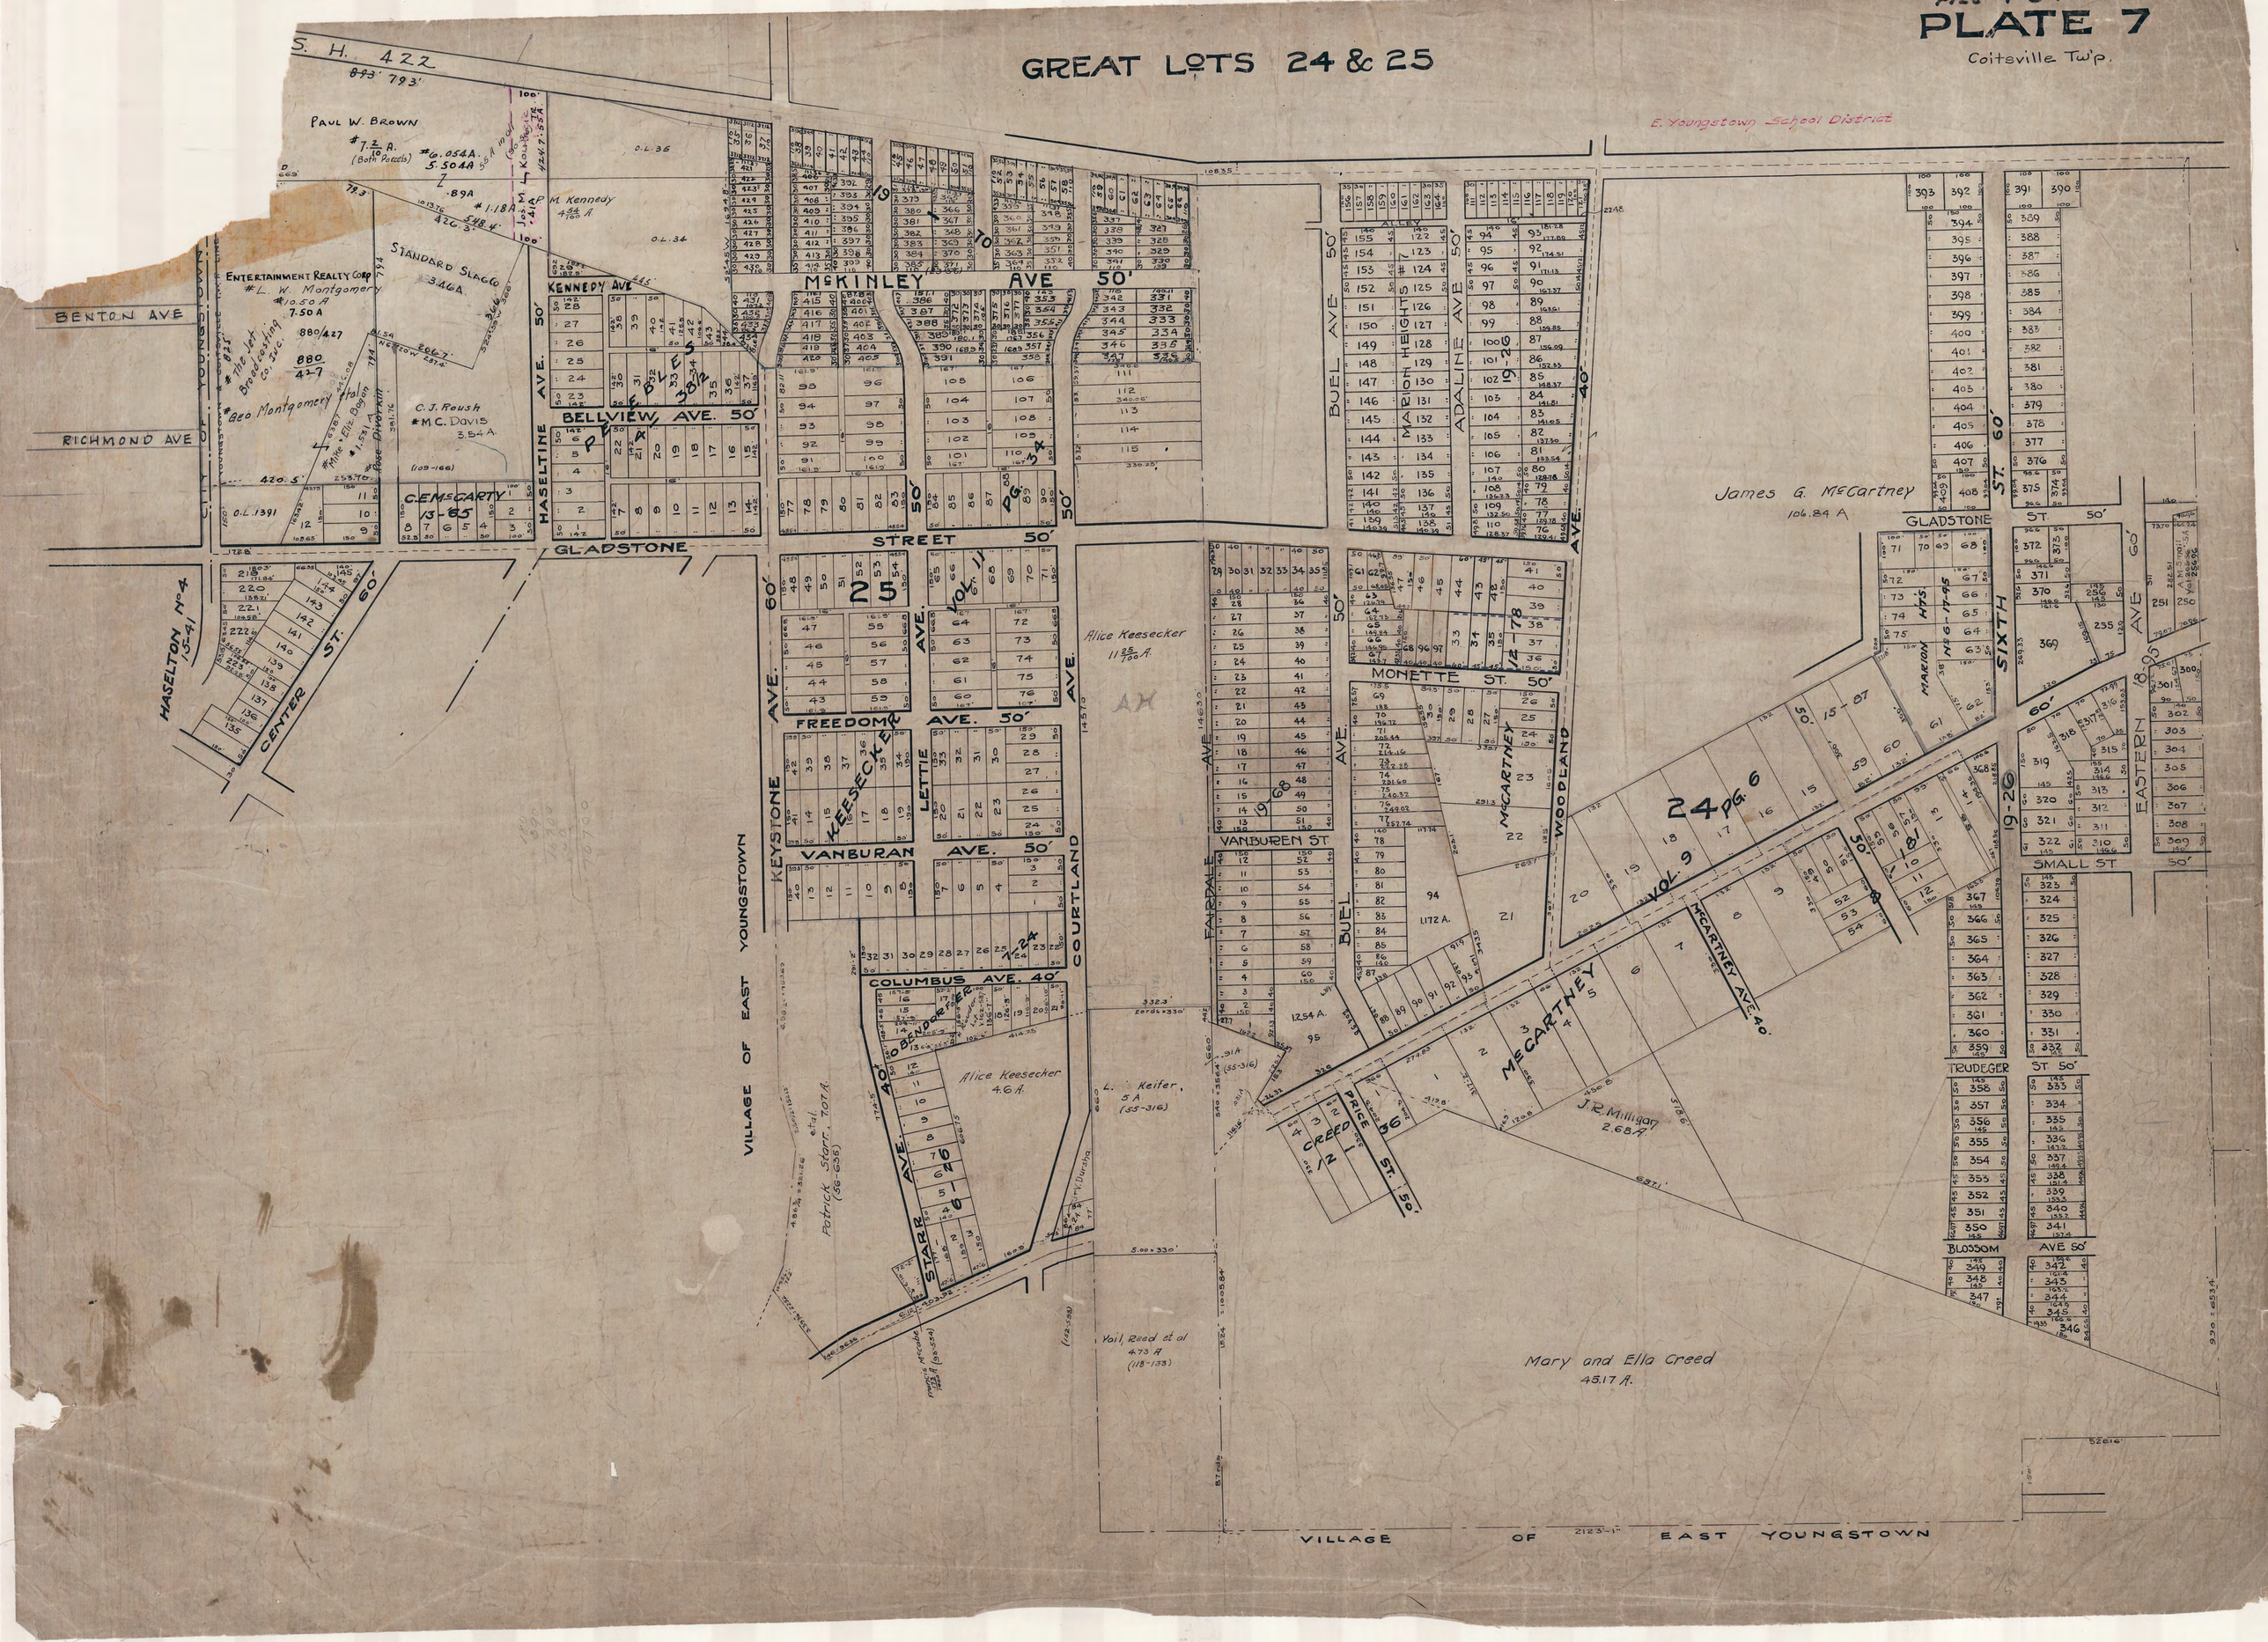
PLATE 7
Coitsville Twp.
GREAT LOTS 24 & 25
E. Youngstown School District
S. H. 422
PAUL W. BROWN
STANDARD SLAG
ENTERTAINMENT REALTY CORP
#L. W. Montgomery
C. J. Roush
#M. C. Davis
BENTON AVE
RICHMOND AVE
CITY OF YOUNGSTOWN
HASELTON No 4
CENTER ST.
KENNEDY AVE
BELLVIEW AVE. 50'
HASELTINE AVE. 50'
McKINLEY AVE 50'
GLADSTONE STREET 50'
FREEDOM AVE. 50'
VANBURAN AVE. 50'
COLUMBUS AVE. 40'
KEYSTONE AVE. 60'
LETTIE AVE. 50'
COURTLAND AVE. 50'
FAIRDALE AVE. 50'
BUEL AVE. 50'
MARION HEIGHTS
ADALINE AVE. 50'
MONETTE ST. 50'
McCARTNEY
WOODLAND AVE. 40'
SIXTH ST. 60'
EASTERN AVE. 60'
SMALL ST. 50'
TRUDEGER ST. 50'
BLOSSOM AVE 50'
James G. McCartney
106.84 A
Alice Keesecker
11.25 A.
Alice Keesecker
4.6 A.
L. Keifer
5 A.
Patrick Starr
Voil, Reed et al
4.73 A
J. R. Milligan
2.68 A.
Mary and Ella Creed
45.17 A.
VILLAGE OF EAST YOUNGSTOWN
VILLAGE OF EAST YOUNGSTOWN