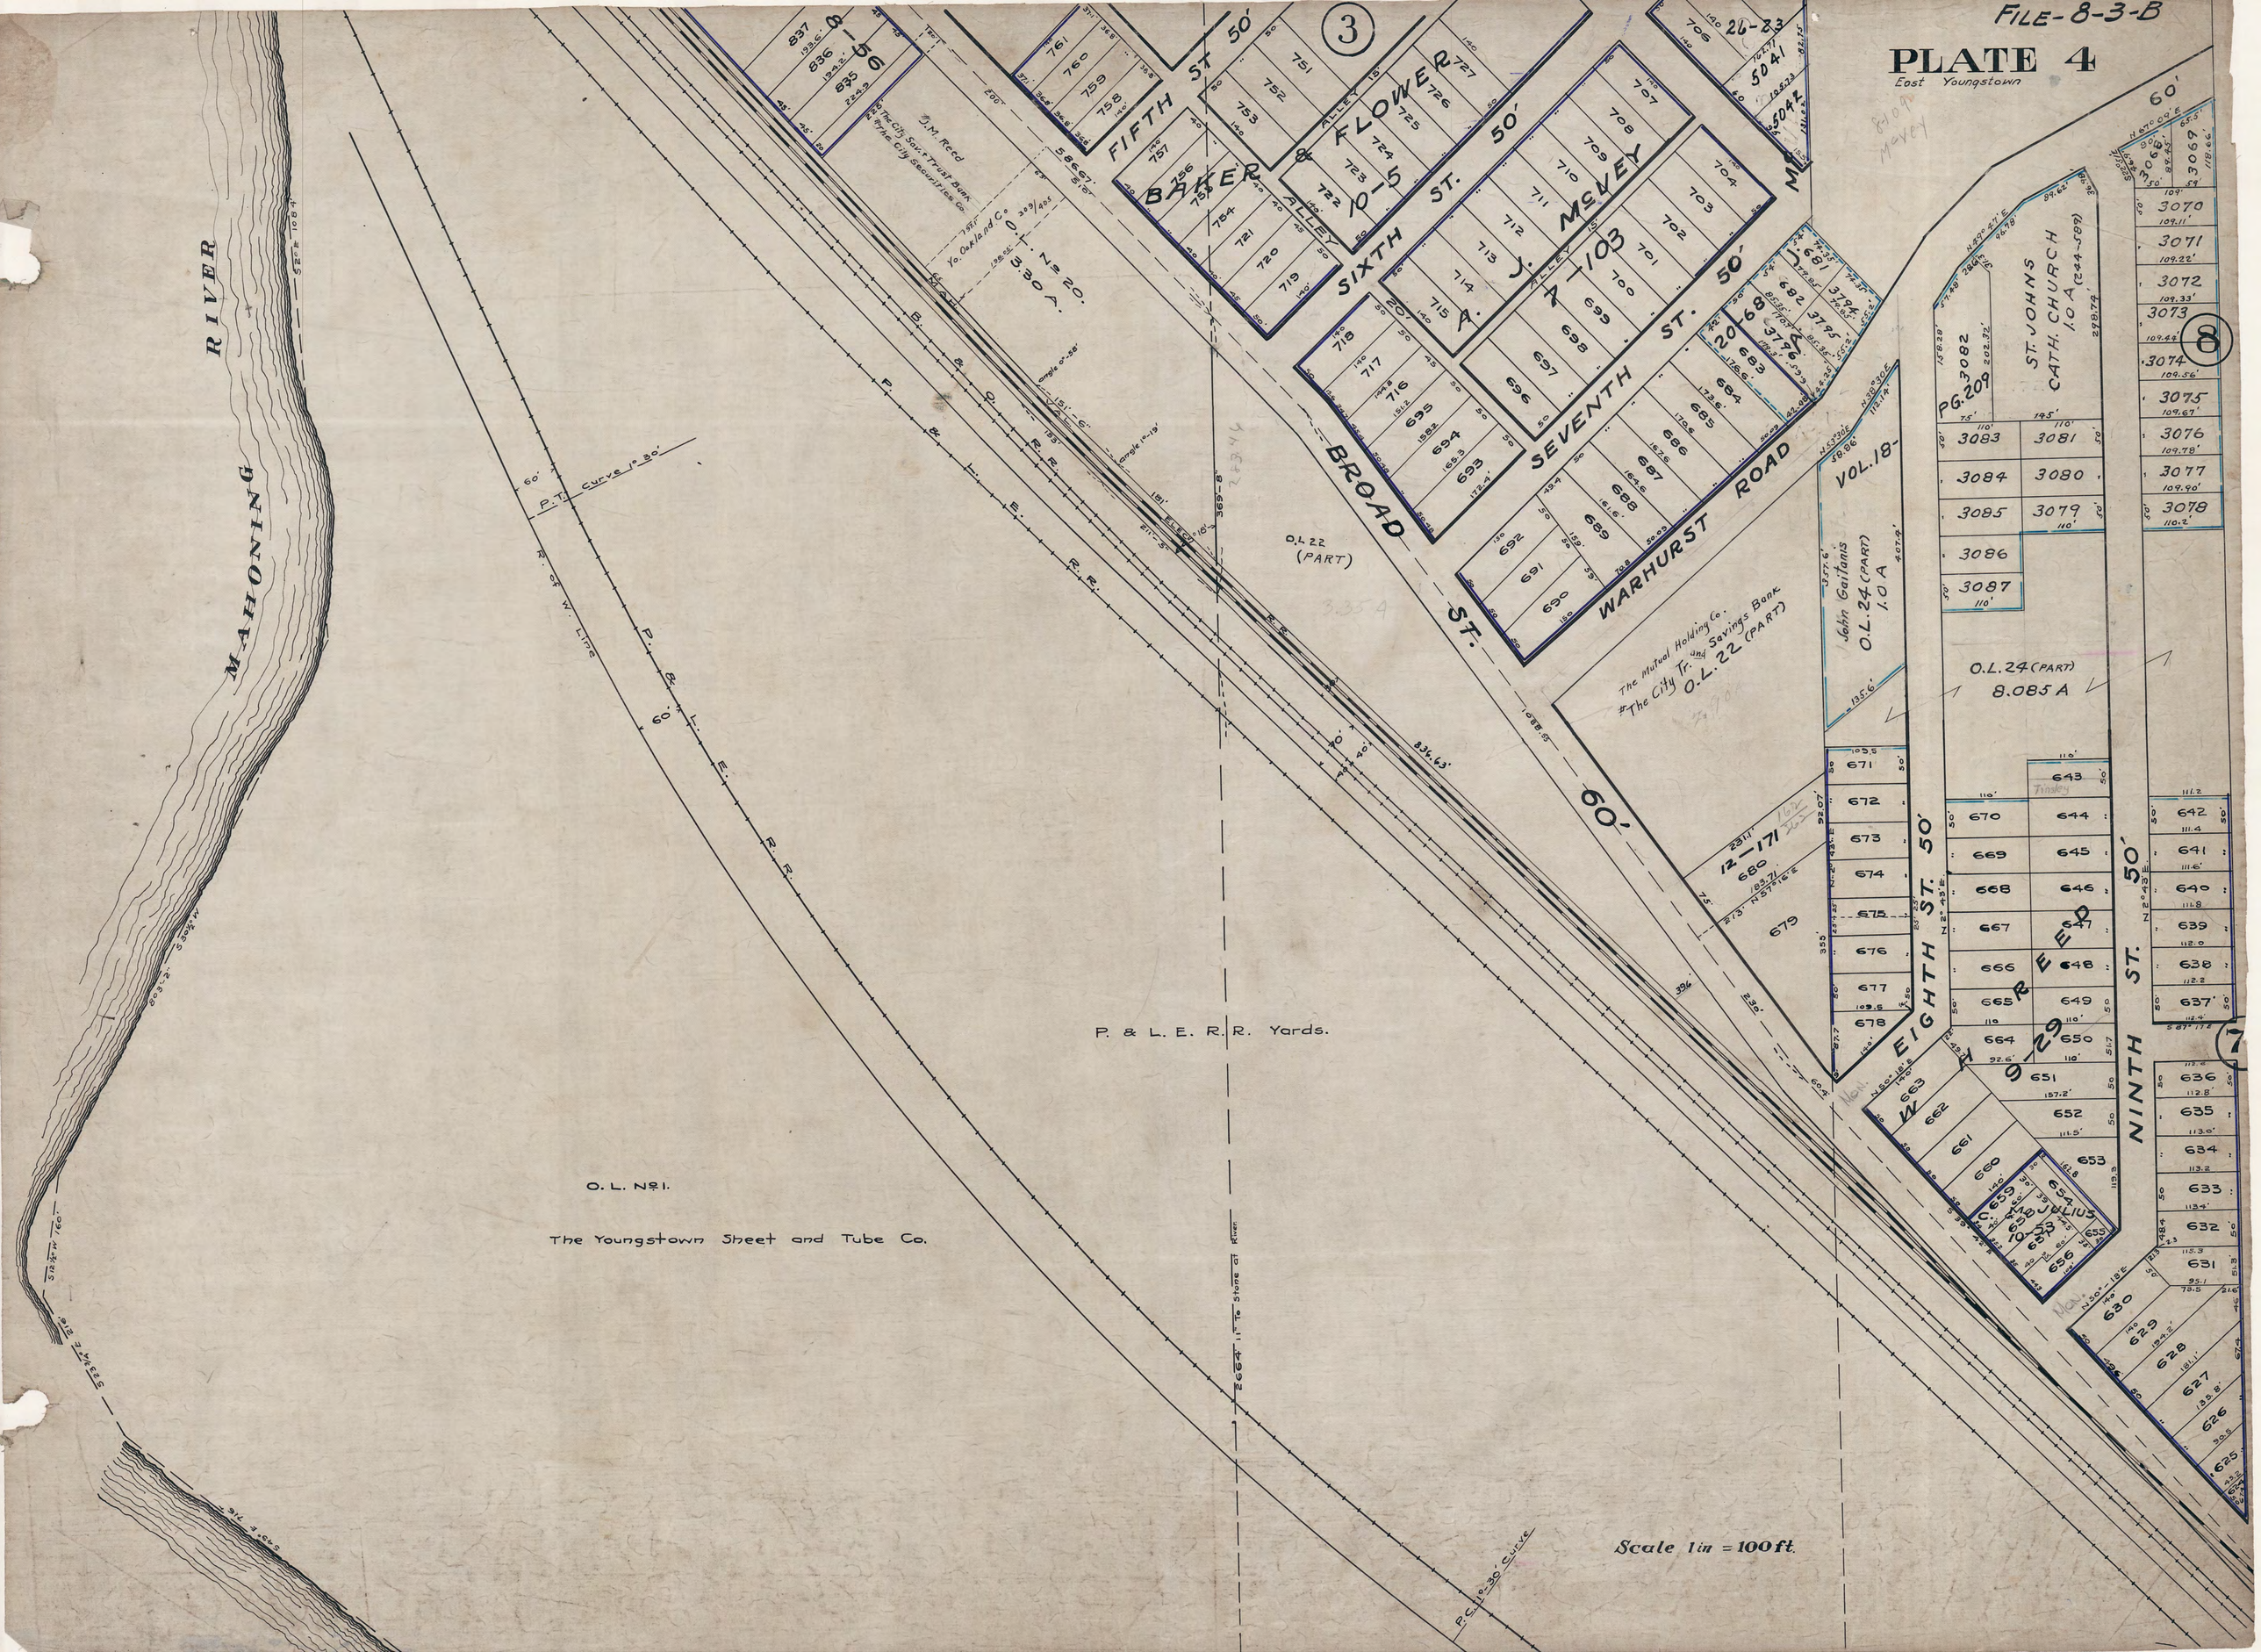
FILE-8-3-B
PLATE 4
East Youngstown
MAHONING RIVER
FIFTH ST 50'
BAKER & FLOWER
ALLEY
SIXTH ST. 50'
A. J. McVEY
7-103
SEVENTH ST. 50'
BROAD ST.
WARHURST ROAD
60'
EIGHTH ST. 50'
NINTH ST. 50'
WH REED
9-29
ST. JOHNS CATH. CHURCH 1.0 A (244-589)
PG. 209
VOL. 18-
John Gaitanis O.L. 24 (PART) 1.0 A
O.L. 24 (PART) 8.085 A
The Mutual Holding Co. #The City Tr. and Savings Bank O.L. 22 (PART)
O.L. 22 (PART)
O.L. No. 20. 3.30 A.
The City Sav. & Trust Bank #The City Securities Co.
J.M. Reed
Yo. Oakland Co.
P. & L. E. R.R.
P. & L. E. R.R. Yards.
O. L. No. 1.
The Youngstown Sheet and Tube Co.
P.T. Curve 1° 30'
P.C. 1° 30' Curve
Scale 1 in = 100 ft.