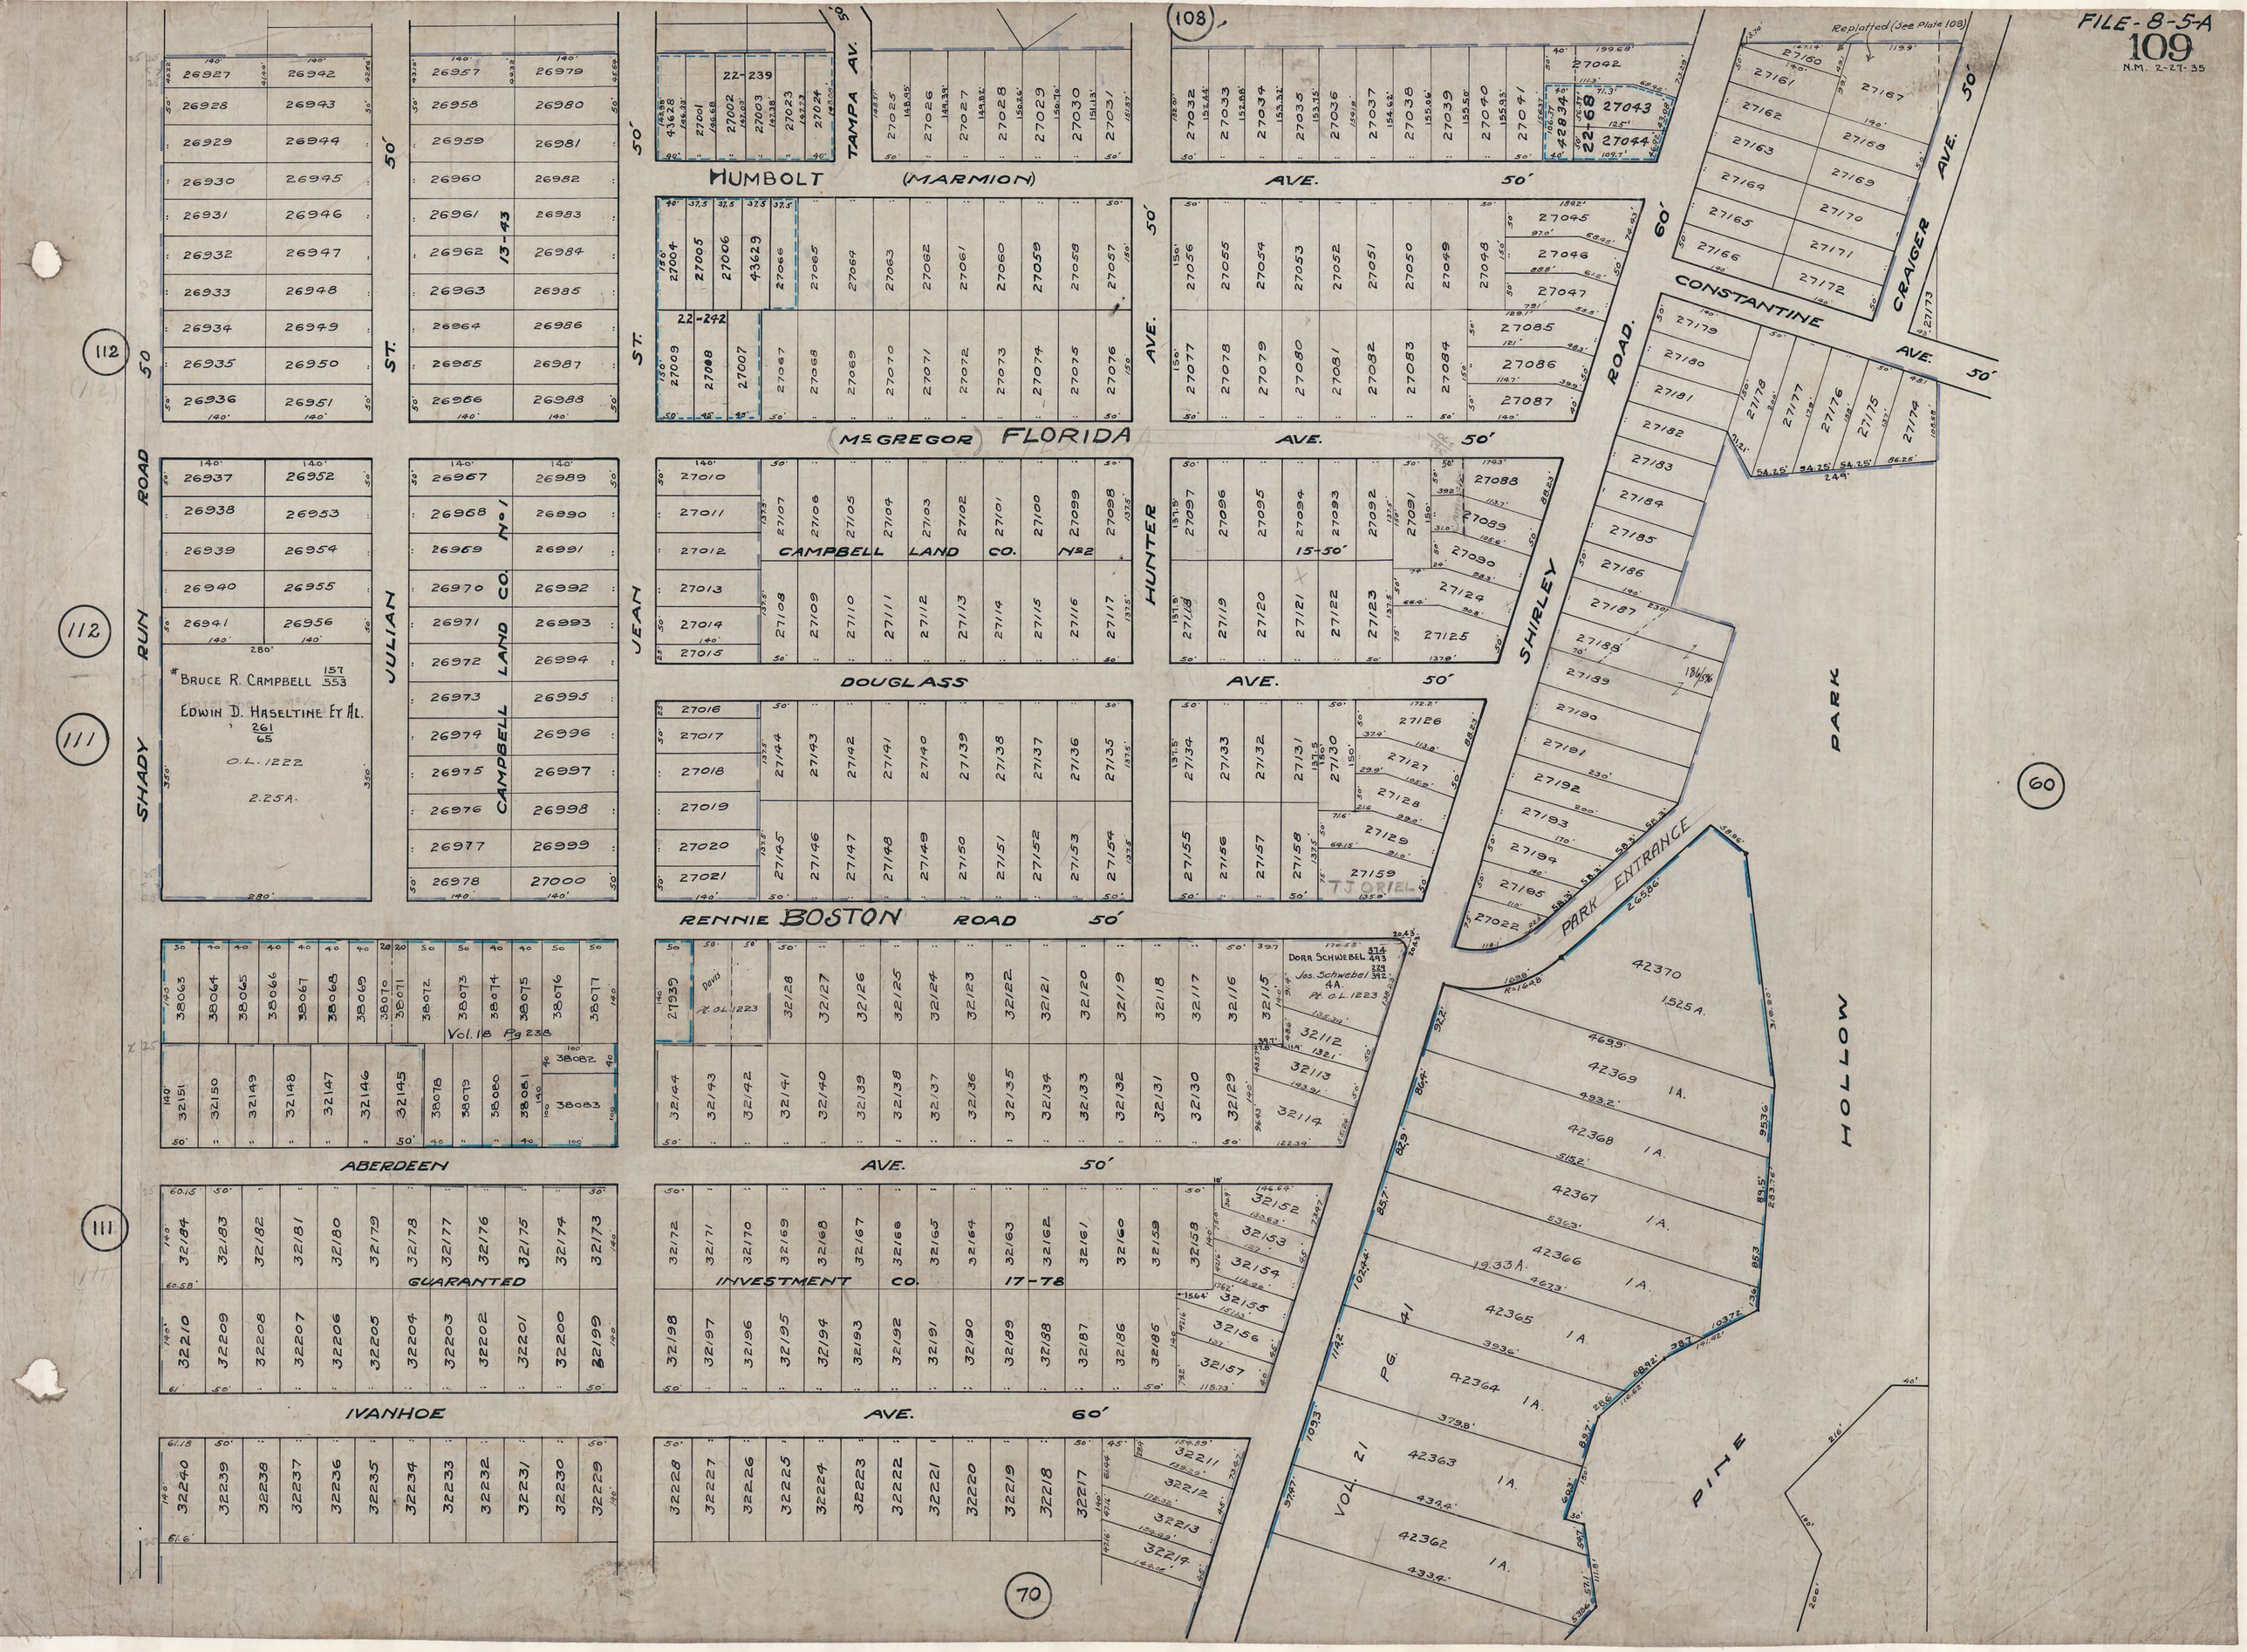
FILE-8-5-A
109
N.M. 2-27-35
Replatted (See Plate 108)
HUMBOLT (MARMION) AVE. 50'
TAMPA AV.
McGREGOR FLORIDA AVE. 50'
CAMPBELL LAND CO. No 2
DOUGLASS AVE. 50'
RENNIE BOSTON ROAD 50'
ABERDEEN AVE. 50'
GUARANTEED INVESTMENT CO. 17-78
IVANHOE AVE. 60'
SHADY RUN ROAD 50
JULIAN ST. 50'
CAMPBELL LAND CO. No 1
JEAN ST. 50'
HUNTER AVE. 50'
SHIRLEY ROAD 60'
CONSTANTINE AVE. 50'
CRAIGER AVE. 50'
PARK ENTRANCE
PARK
HOLLOW
PINE
VOL. 21 PG. 41
*BRUCE R. CAMPBELL 157/553
EDWIN D. HASELTINE ET AL. 261/65
O.L. 1222
2.25A.
Vol. 18 Pg 238
DORA SCHWEBEL 374/493
Jos. Schwebel 229/392
4A.
Pt. O.L. 1223
Davis
Pt. O.L. 1223
TJ ORIEL
42370 1.525A.
42369 1A.
42368 1A.
42367 1A.
42366 1A.
42365 1A.
42364 1A.
42363 1A.
42362 1A.
19.33A.
112
111
108
60
70