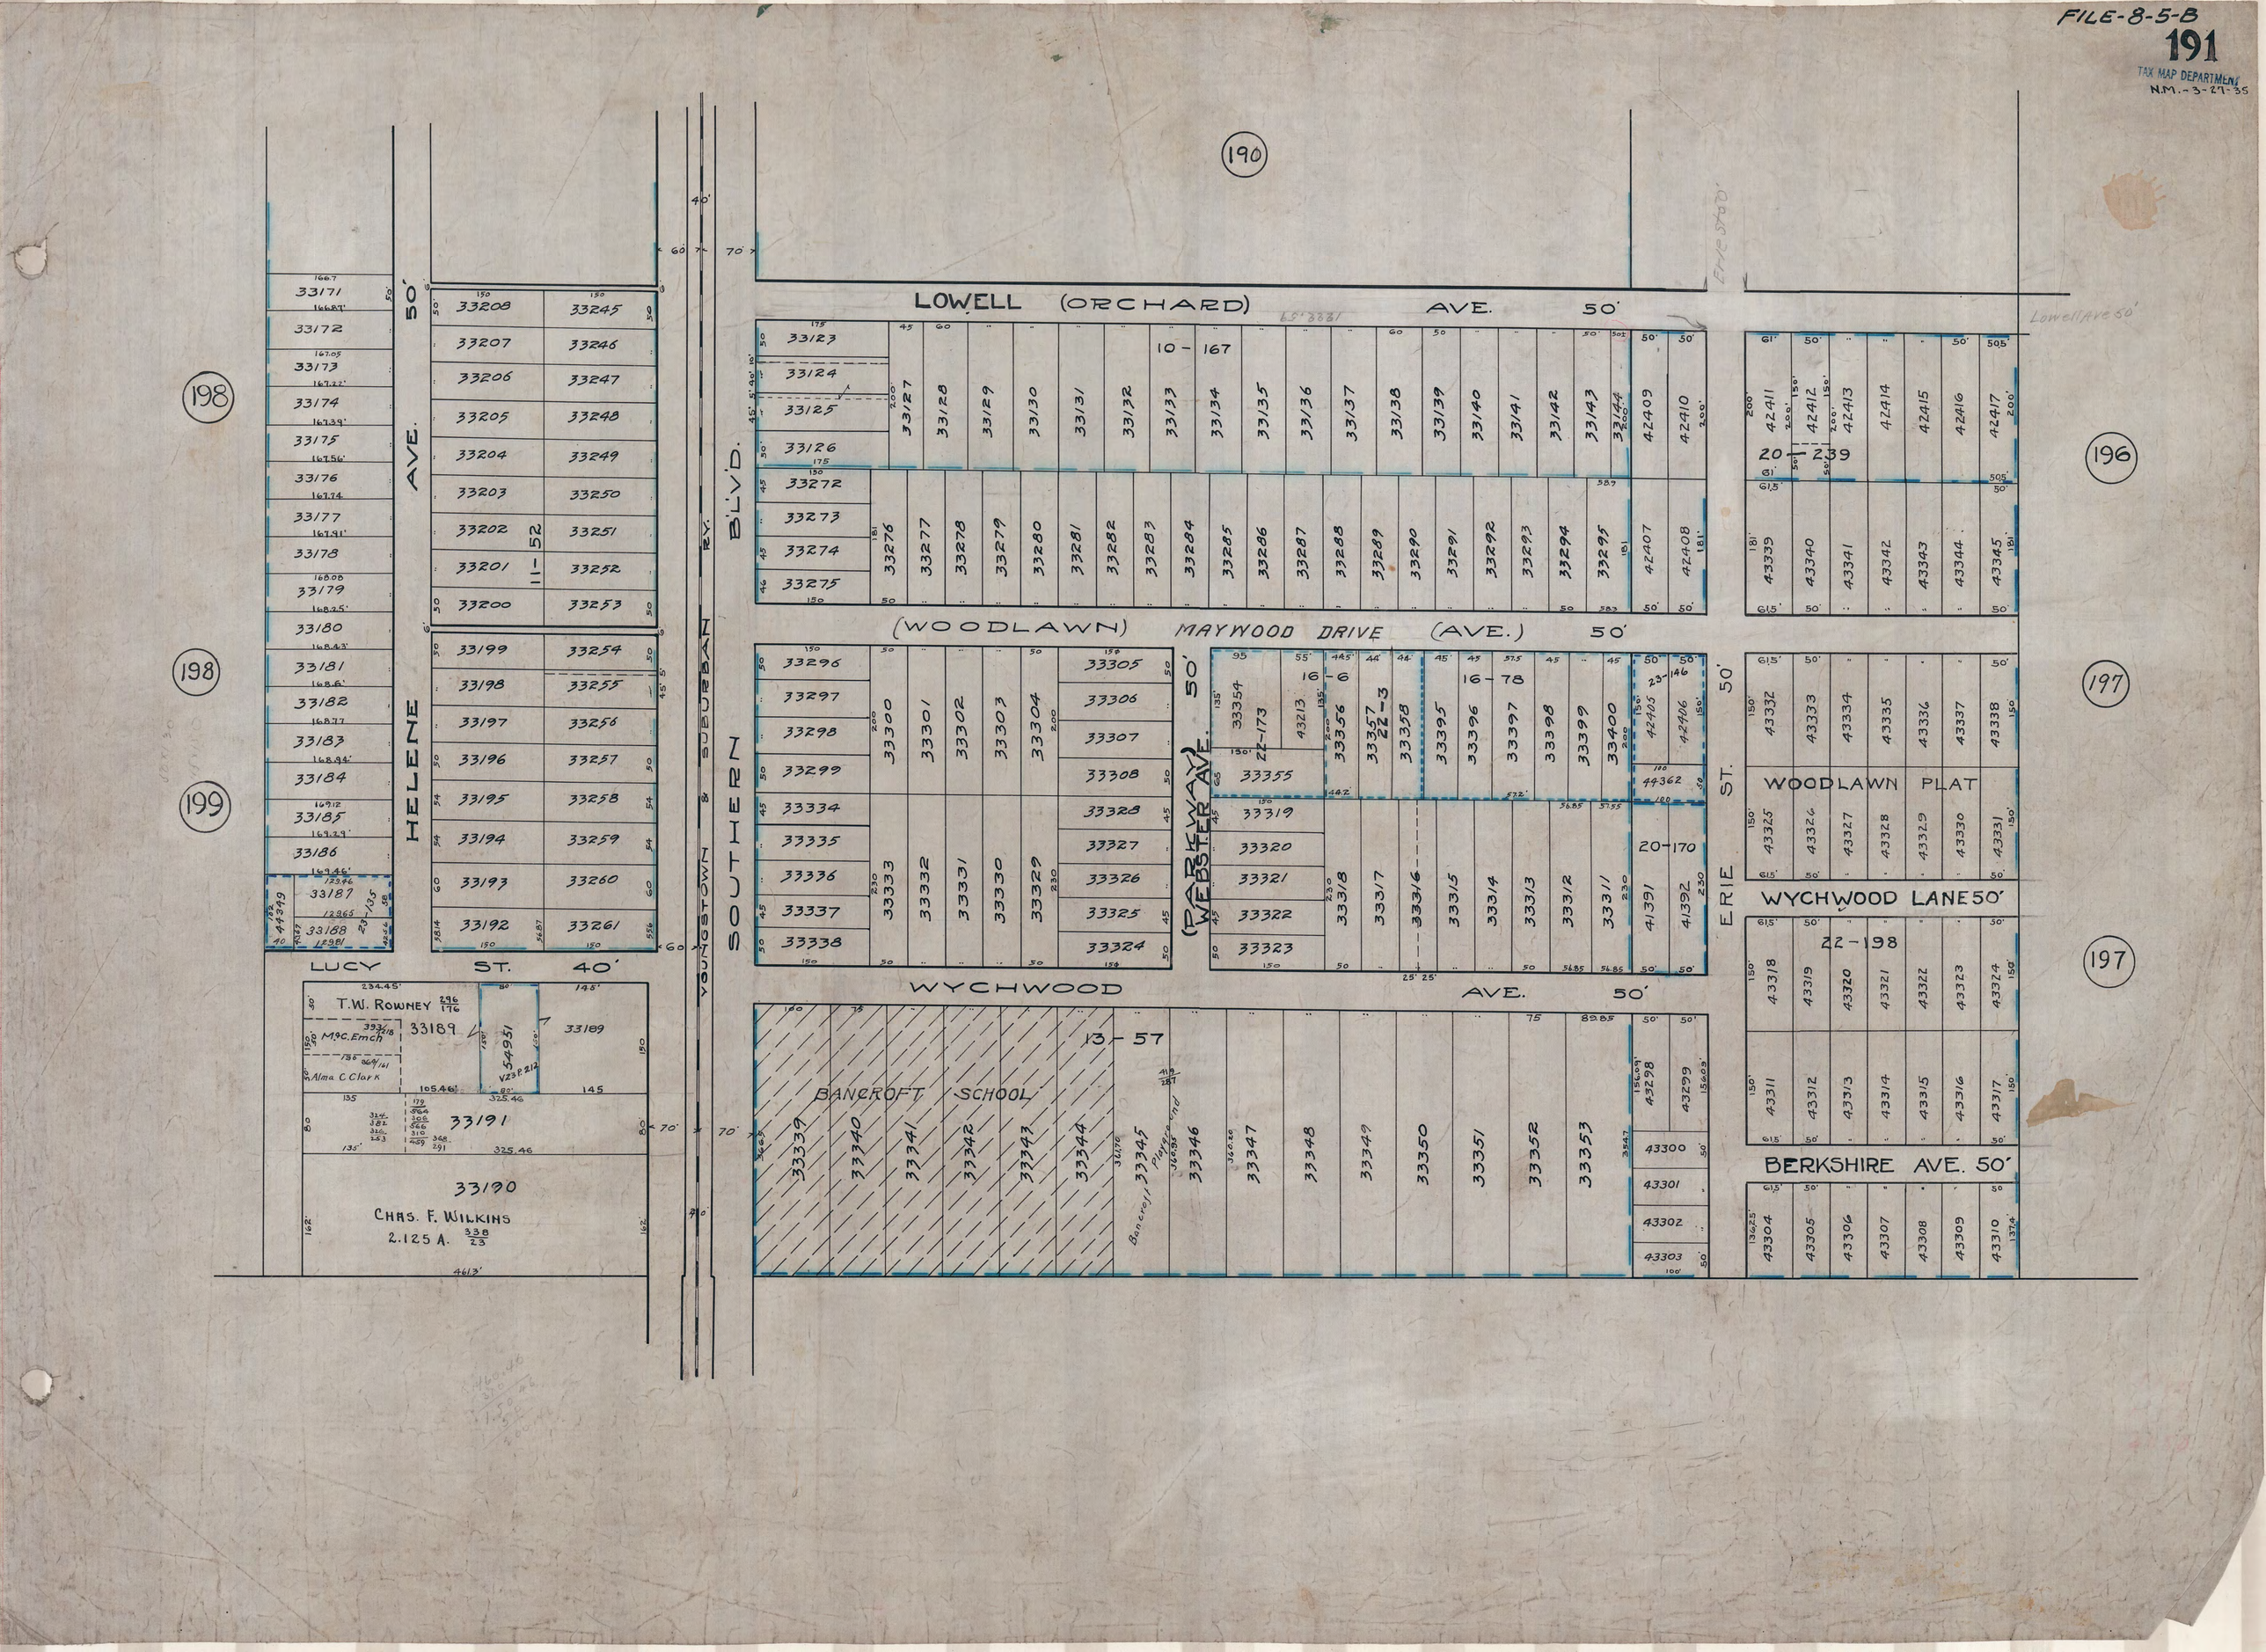
FILE-8-5-B
191
TAX MAP DEPARTMENT
N.M.-3-27-35
190
LOWELL (ORCHARD) AVE. 50'
Lowell Ave 50'
198
199
196
197
HELENE AVE. 50'
SOUTHERN BLVD.
YOUNGSTOWN & SUBURBAN RY.
(WOODLAWN) MAYWOOD DRIVE (AVE.) 50'
(PARKWAY) WEBSTER AVE. 50'
ERIE ST. 50'
WOODLAWN PLAT
WYCHWOOD LANE 50'
BERKSHIRE AVE. 50'
WYCHWOOD AVE. 50'
LUCY ST. 40'
BANCROFT SCHOOL
T.W. ROWNEY
M&C. Emch
Alma C Clark
CHAS. F. WILKINS
2.125 A.
10-167
11-52
16-6
16-78
20-239
20-170
22-198
13-57