10998

THE EAST YOUNGSTOWN LAND AND IMPROVEMENT CO.

PLAT NO. 3

SCALE 1IN = 100FT APRIL 1902

See Page 44¾ for remainder of Plat #3

For Replat See 101 Page 46
FOR REPLAT SEE Vol 87 Pg. 153 & Vol. 88 Pg. 230
FOR REPLAT SEE Vol 56 Page 165
For Replat See Vol. 57, Pg. 607
For Replat See Vol. 61, Pg. 163
For Replat See Vol. 63, Pg. 28
For Replat See Vol. 63, Pg. 34
For Replat See Vol. 65, Pg. 32
For Replat See Vol. 81 Pg. 64
For Replat See Vol. 81 Pg. 156
For Replat See Vol. 84 Pg. 158

57/284
4977
4978
4979

For Replat See Vol. 103 Pg. 69

FOR REPLAT SEE Vol. 35 PAGE 1

For Replat See Vol. 37 Pg. 2
For Replat See Vol 36 Pg. 279
For Replat See Vol 42 - Pg. 167
For Replat See Vol 41 - Pg. 52
For Replat See Vol 43 - Pg. 216
For Replat See Vol 43 - Pg. 268
" " " Vol 45 - Pg. 163
For Replat See Vol 46 - Pg. 55

FOR REPLAT SEE Vol 52 Page 81
FOR REPLAT SEE Vol 52 Pg. 113

Replat 40-46
Rect 42-129

For Replat See Vol 46 - Pg 163
For Replat See Vol 49 - Page 111
FOR REPLAT SEE Vol. 51 - Page 13

FOR REPLAT SEE Vol. 51 - Page 143
FOR REPLAT SEE Vol. 51 - Page 70
FOR REPLAT SEE Vol. 51 - Page 91

C. EDWIN HULTMAN CO. PITTSBURGH 5, PA. WAlnut 1-6321

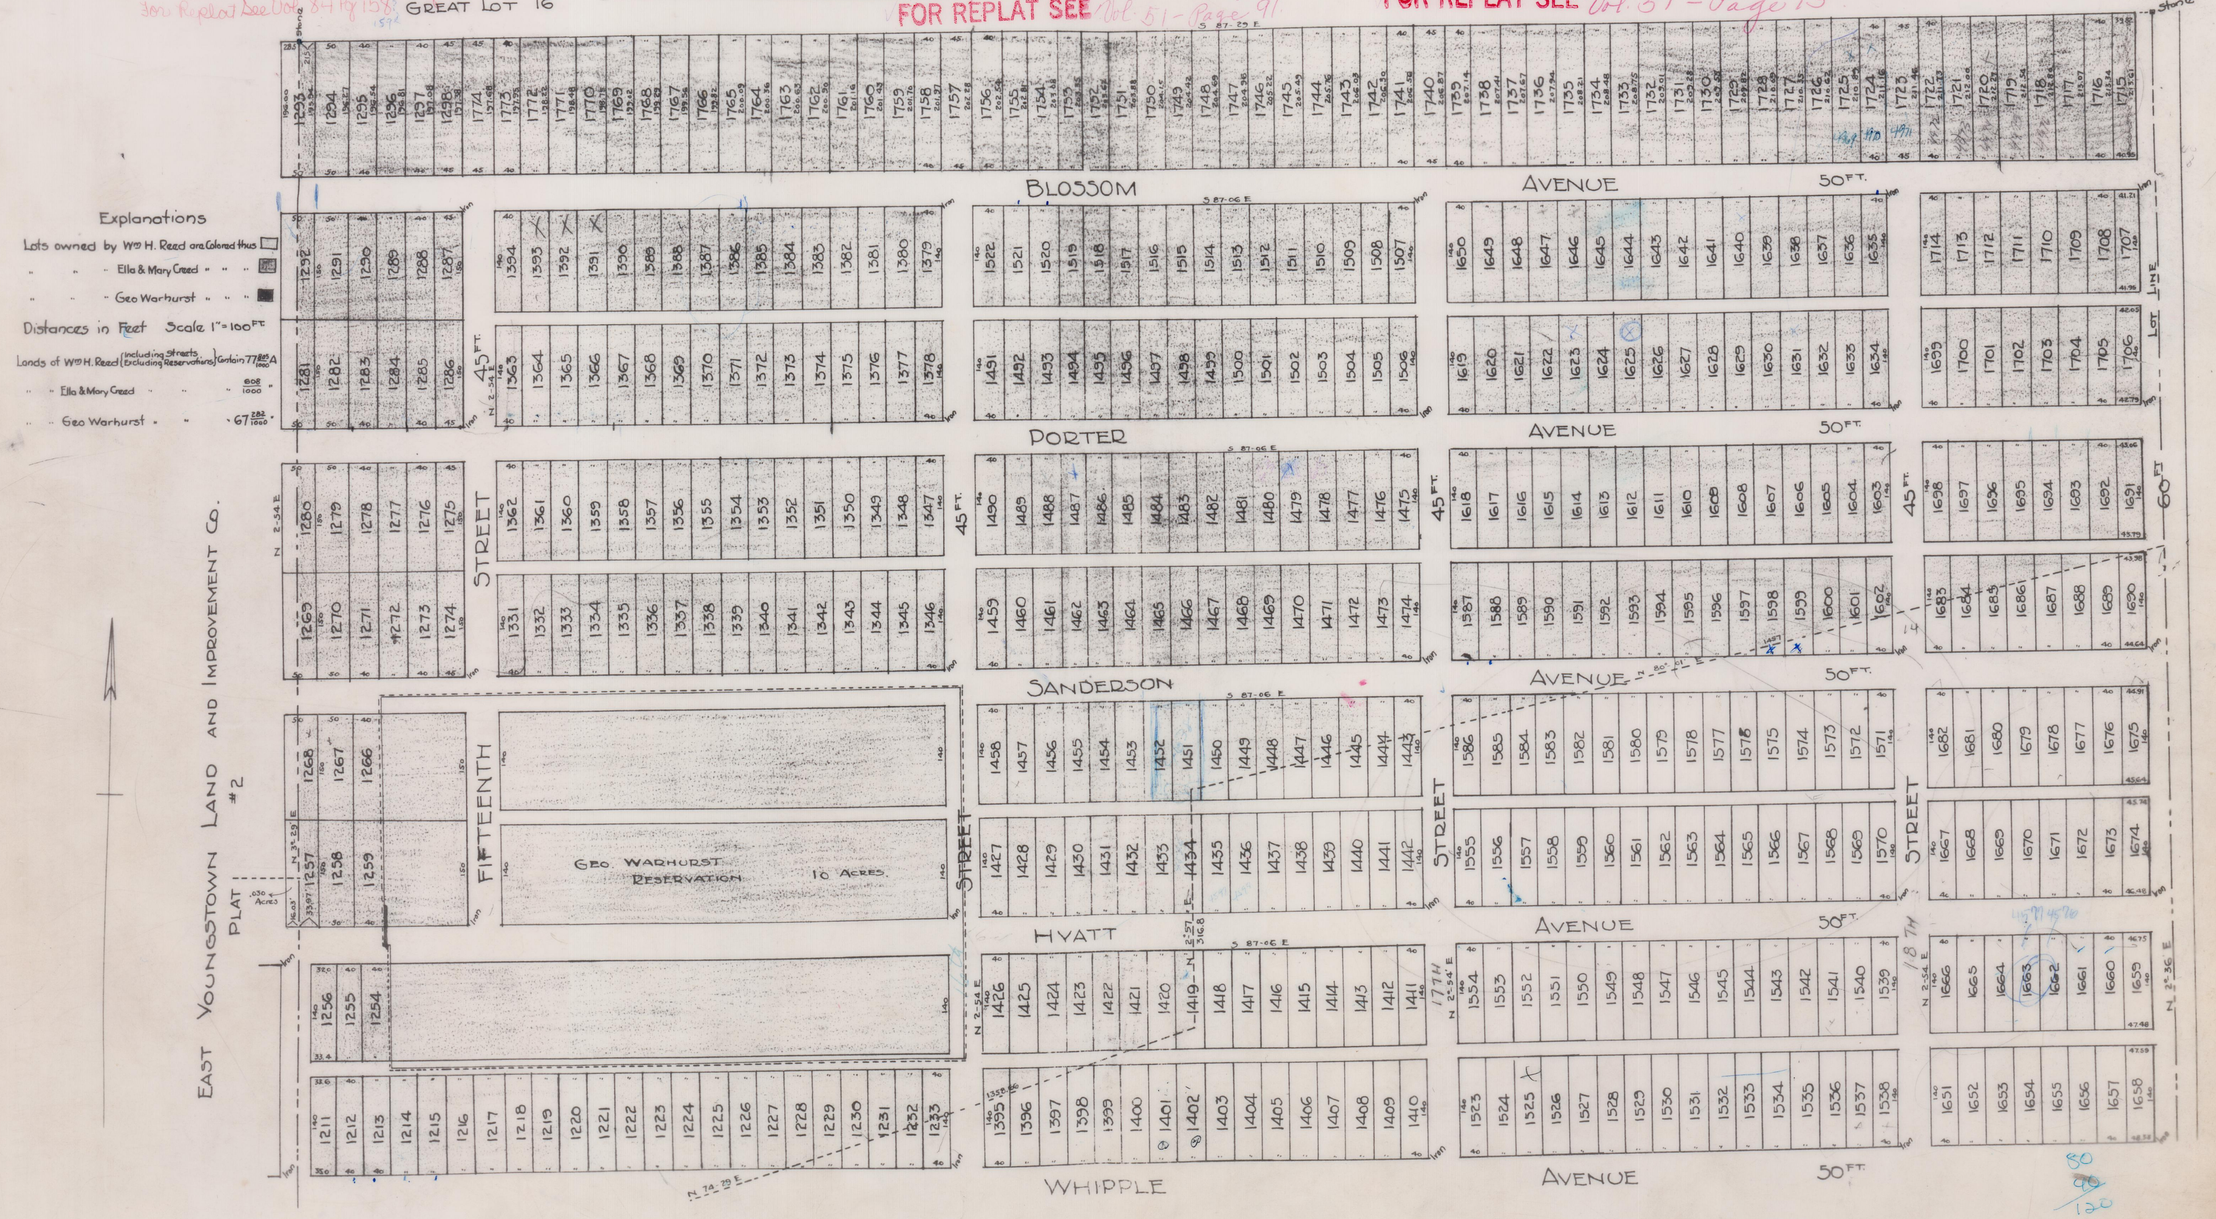

Explanations
Lots owned by Wm H. Reed are Colored thus
" " " Ella & Mary Creed " " "
" " " Geo Warhurst " " "
Distances in Feet Scale 1" = 100FT
Lands of Wm H. Reed (Including Streets, Excluding Reservations) Contain 77 825/1000 A
" " Ella & Mary Creed " " " 808/1000 "
" " Geo Warhurst " " " 67 282/1000 "